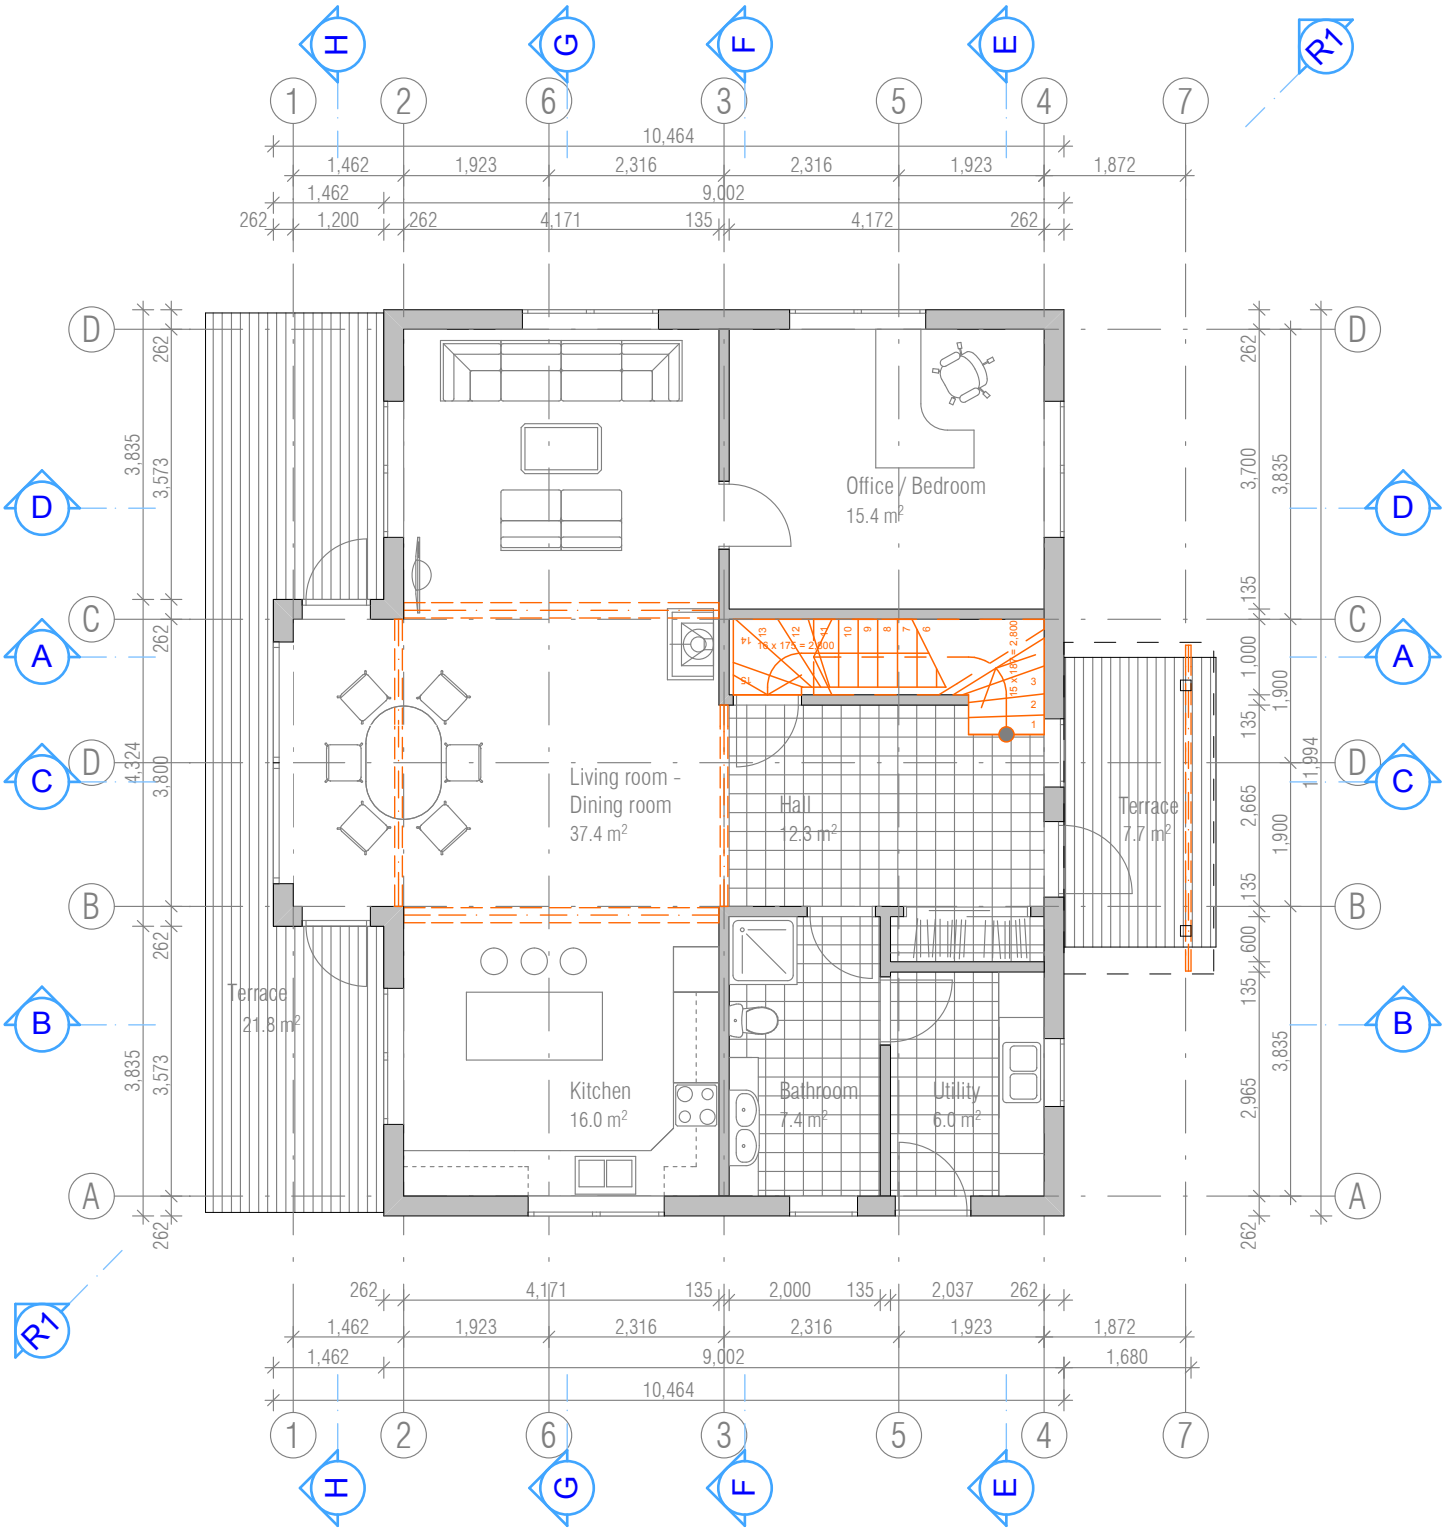

House: CH40-2
Page: MS.01

Drawing: PLAN 1
Scale: 1:100 (Paper: A4 portrait)

CONCEPTHOME
ARCHITECTURE & ENGINEERING
http://www.concepthome.com/

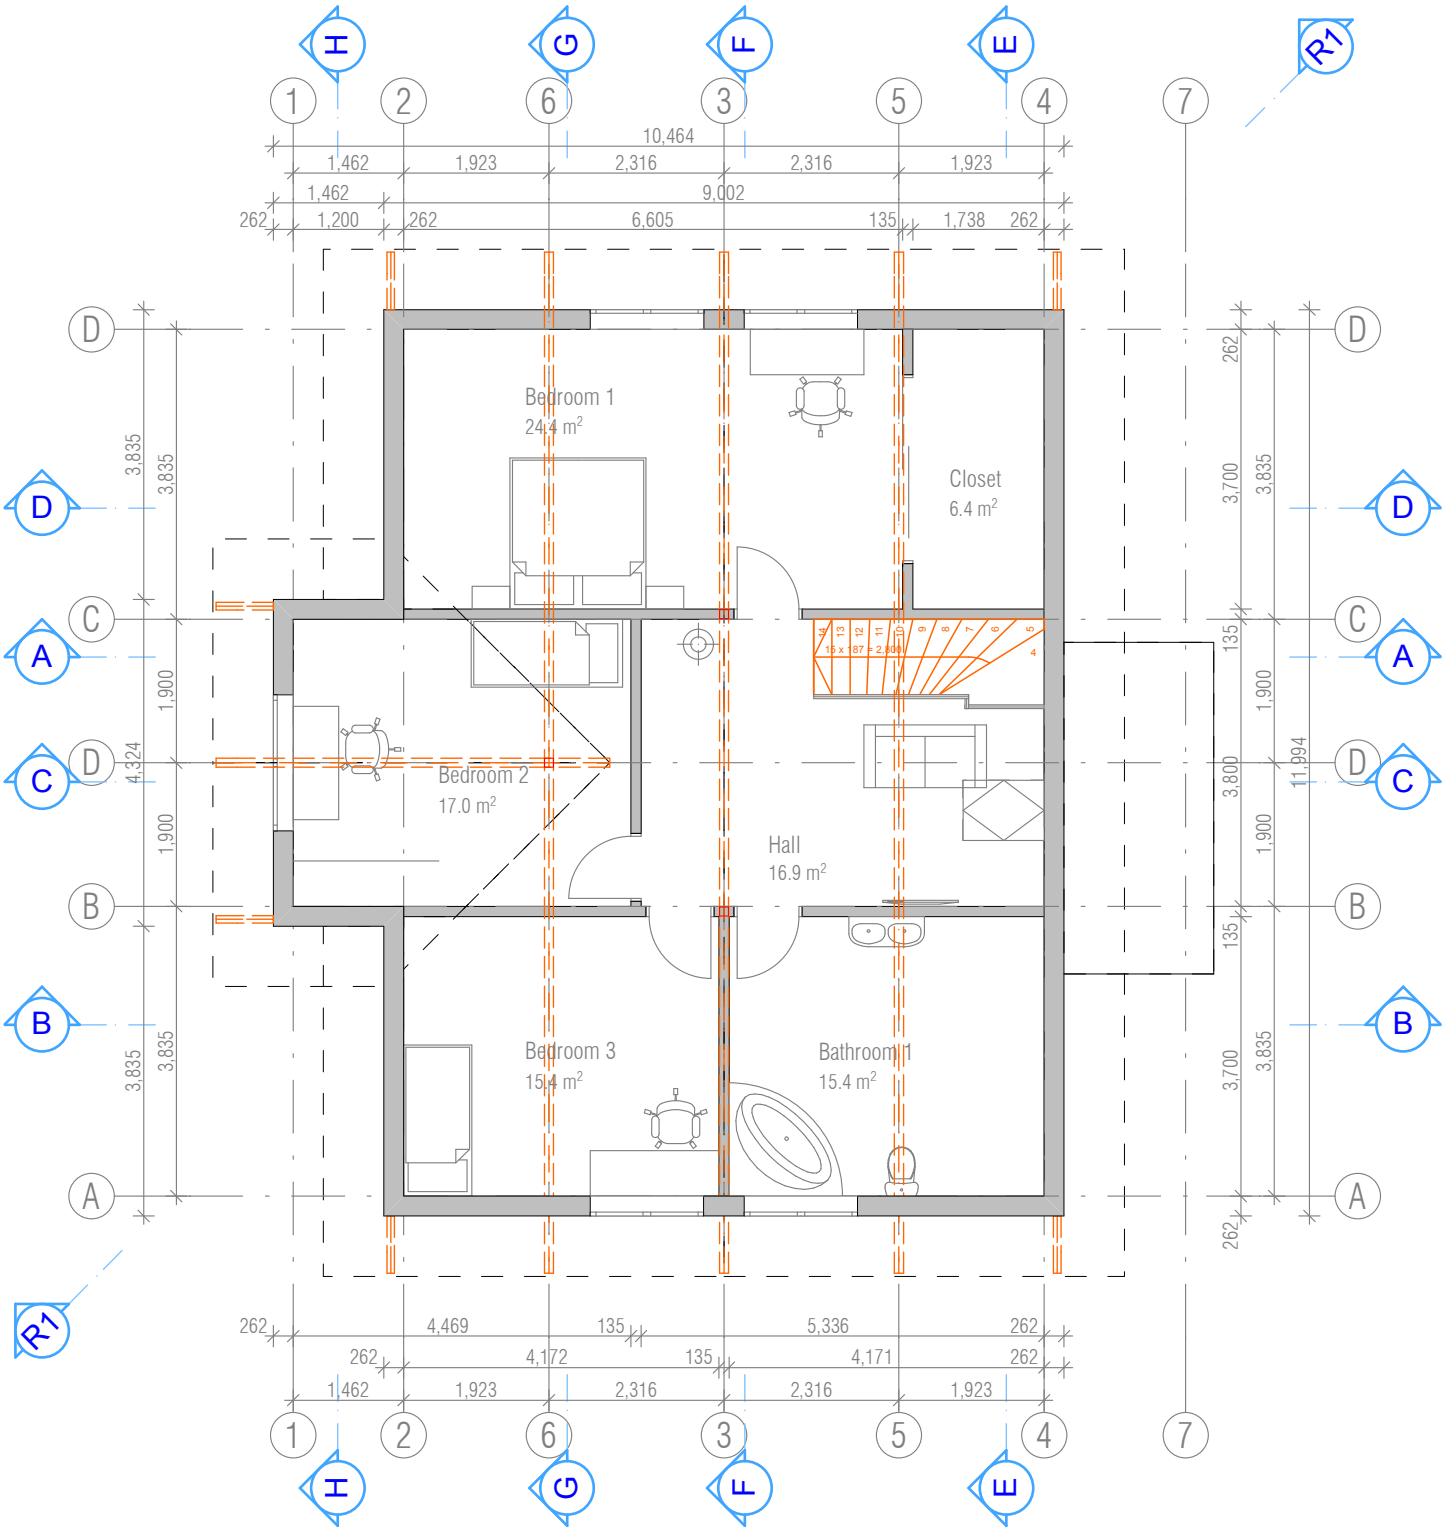

House: CH40-2
Page: MS.02

Drawing: PLAN 2
Scale: 1:100 (Paper: A4 portrait)

CONCEPTHOME
ARCHITECTURE & ENGINEERING
http://www.concepthome.com/

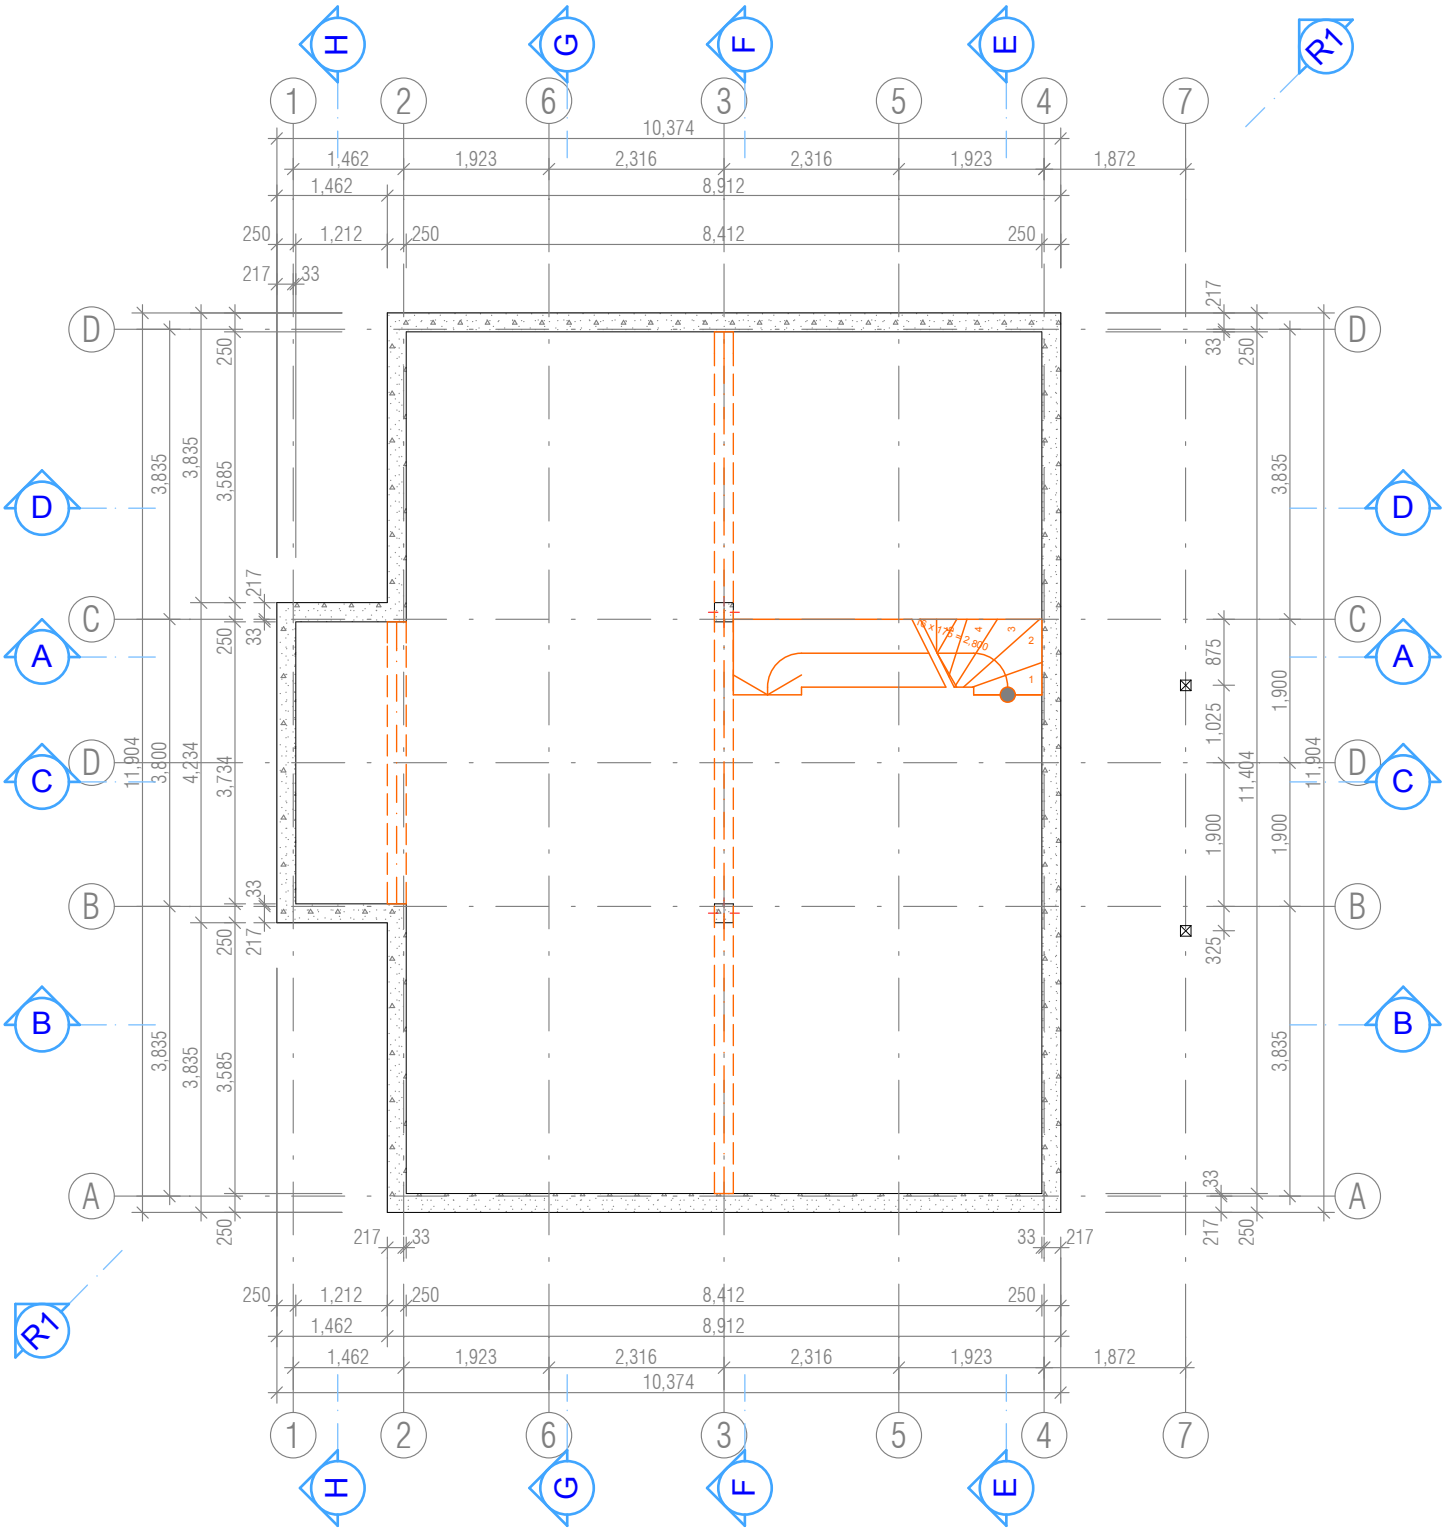

House: CH40-2
Page: MS.03

Drawing: PLAN 0
Scale: 1:100 (Paper: A4 portrait)

CONCEPTHOME
ARCHITECTURE & ENGINEERING
http://www.concepthome.com/

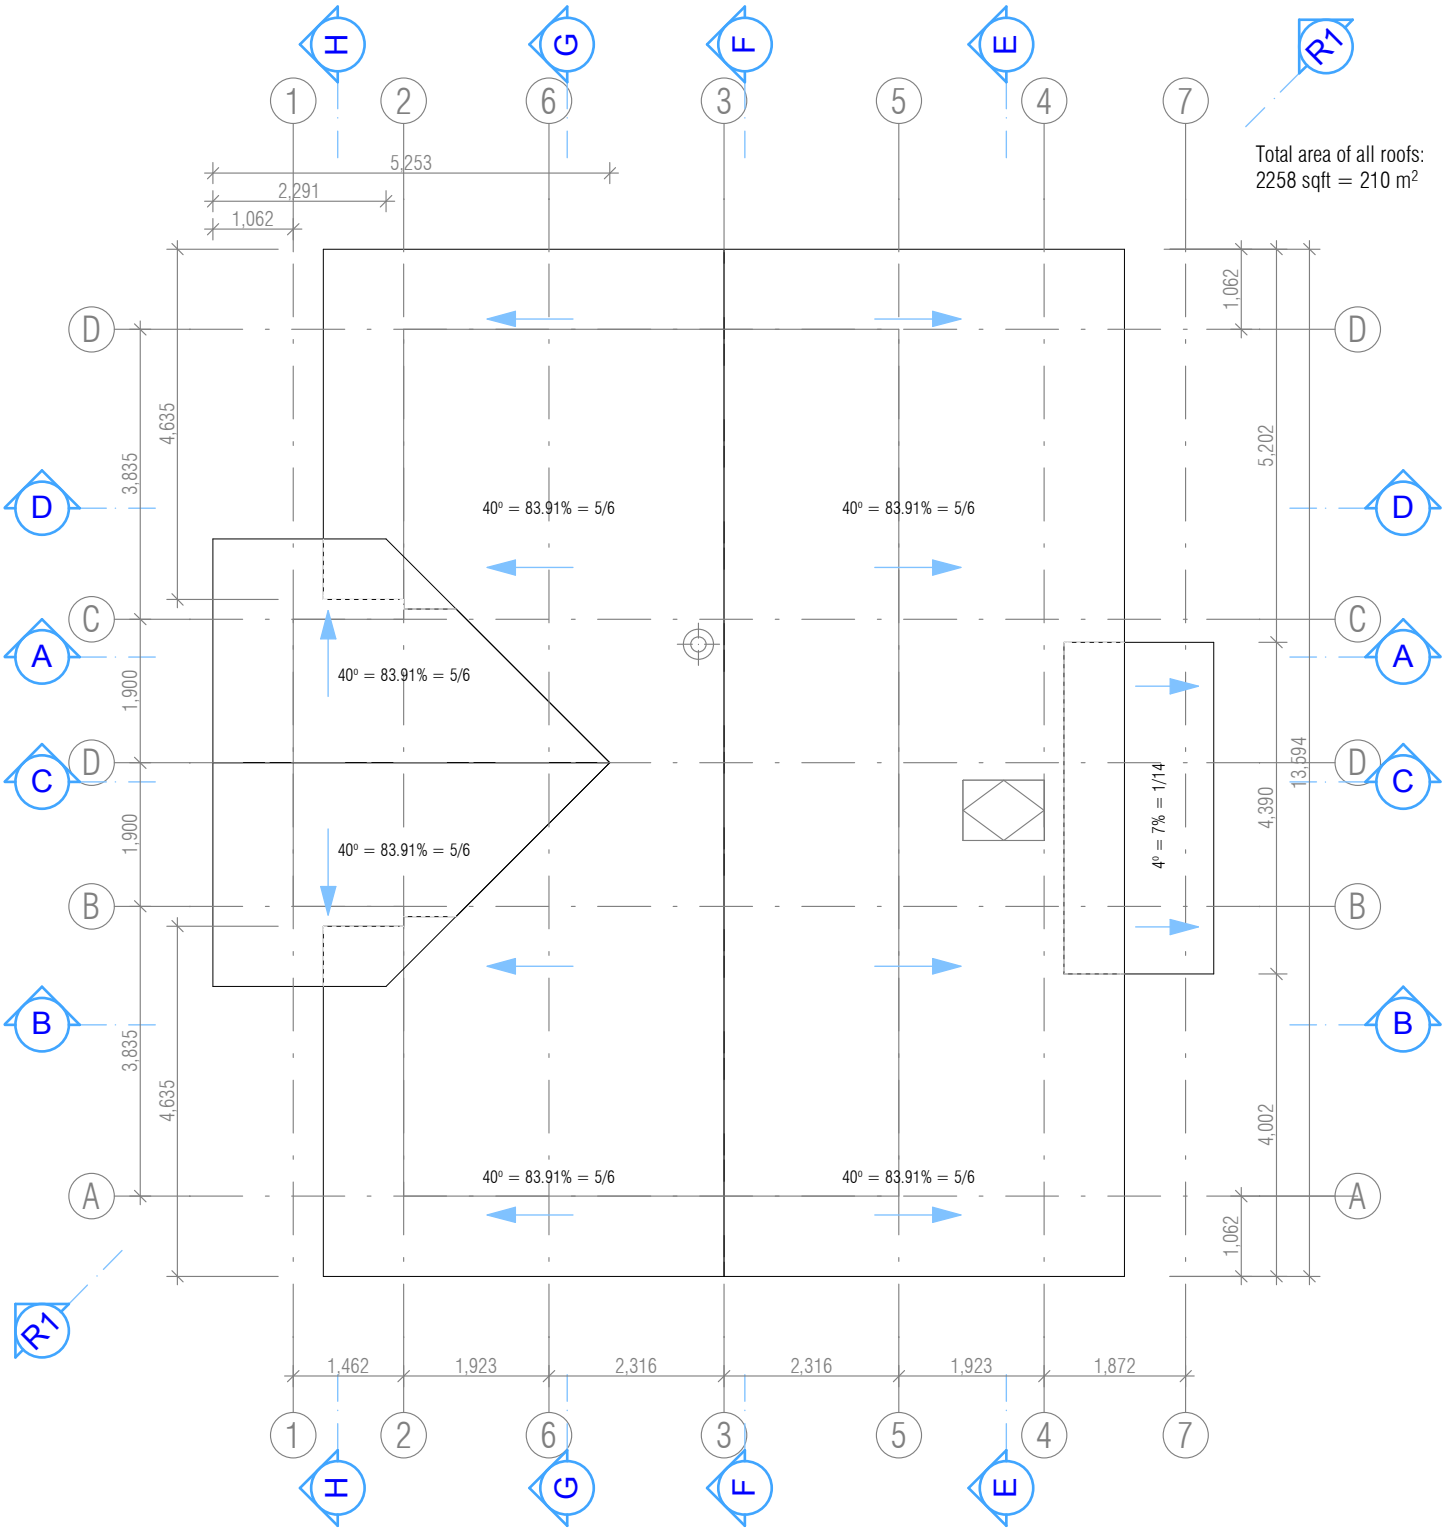

House: CH40-2
Page: MS.04

Drawing: PLAN ROOF
Scale: 1:100 (Paper: A4 portrait)

CONCEPTHOME
ARCHITECTURE & ENGINEERING
http://www.concepthome.com/

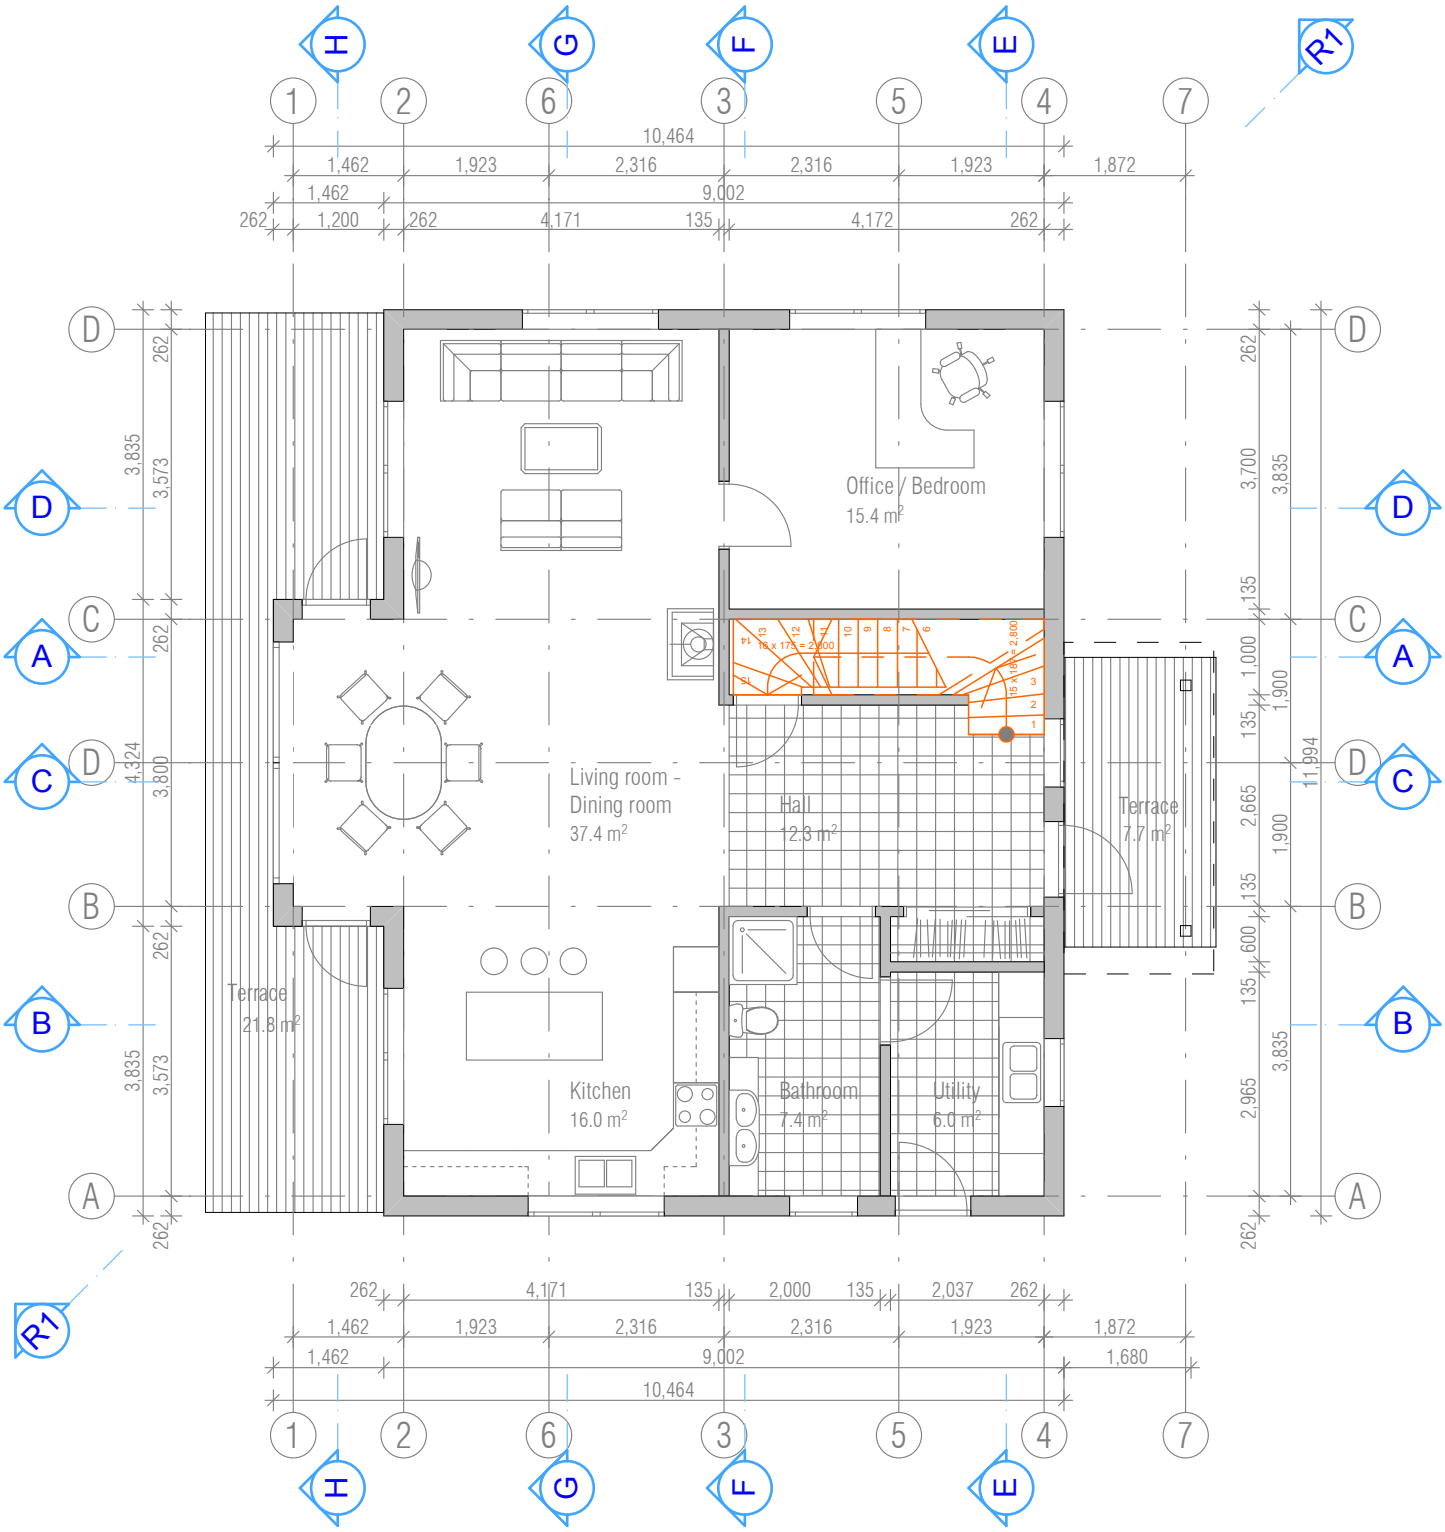

House: CH40-2
Page: MS.05

Drawing: PLAN 1 without beams
Scale: 1:100 (Paper: A4 portrait)

CONCEPTHOME
ARCHITECTURE & ENGINEERING
http://www.concepthome.com/

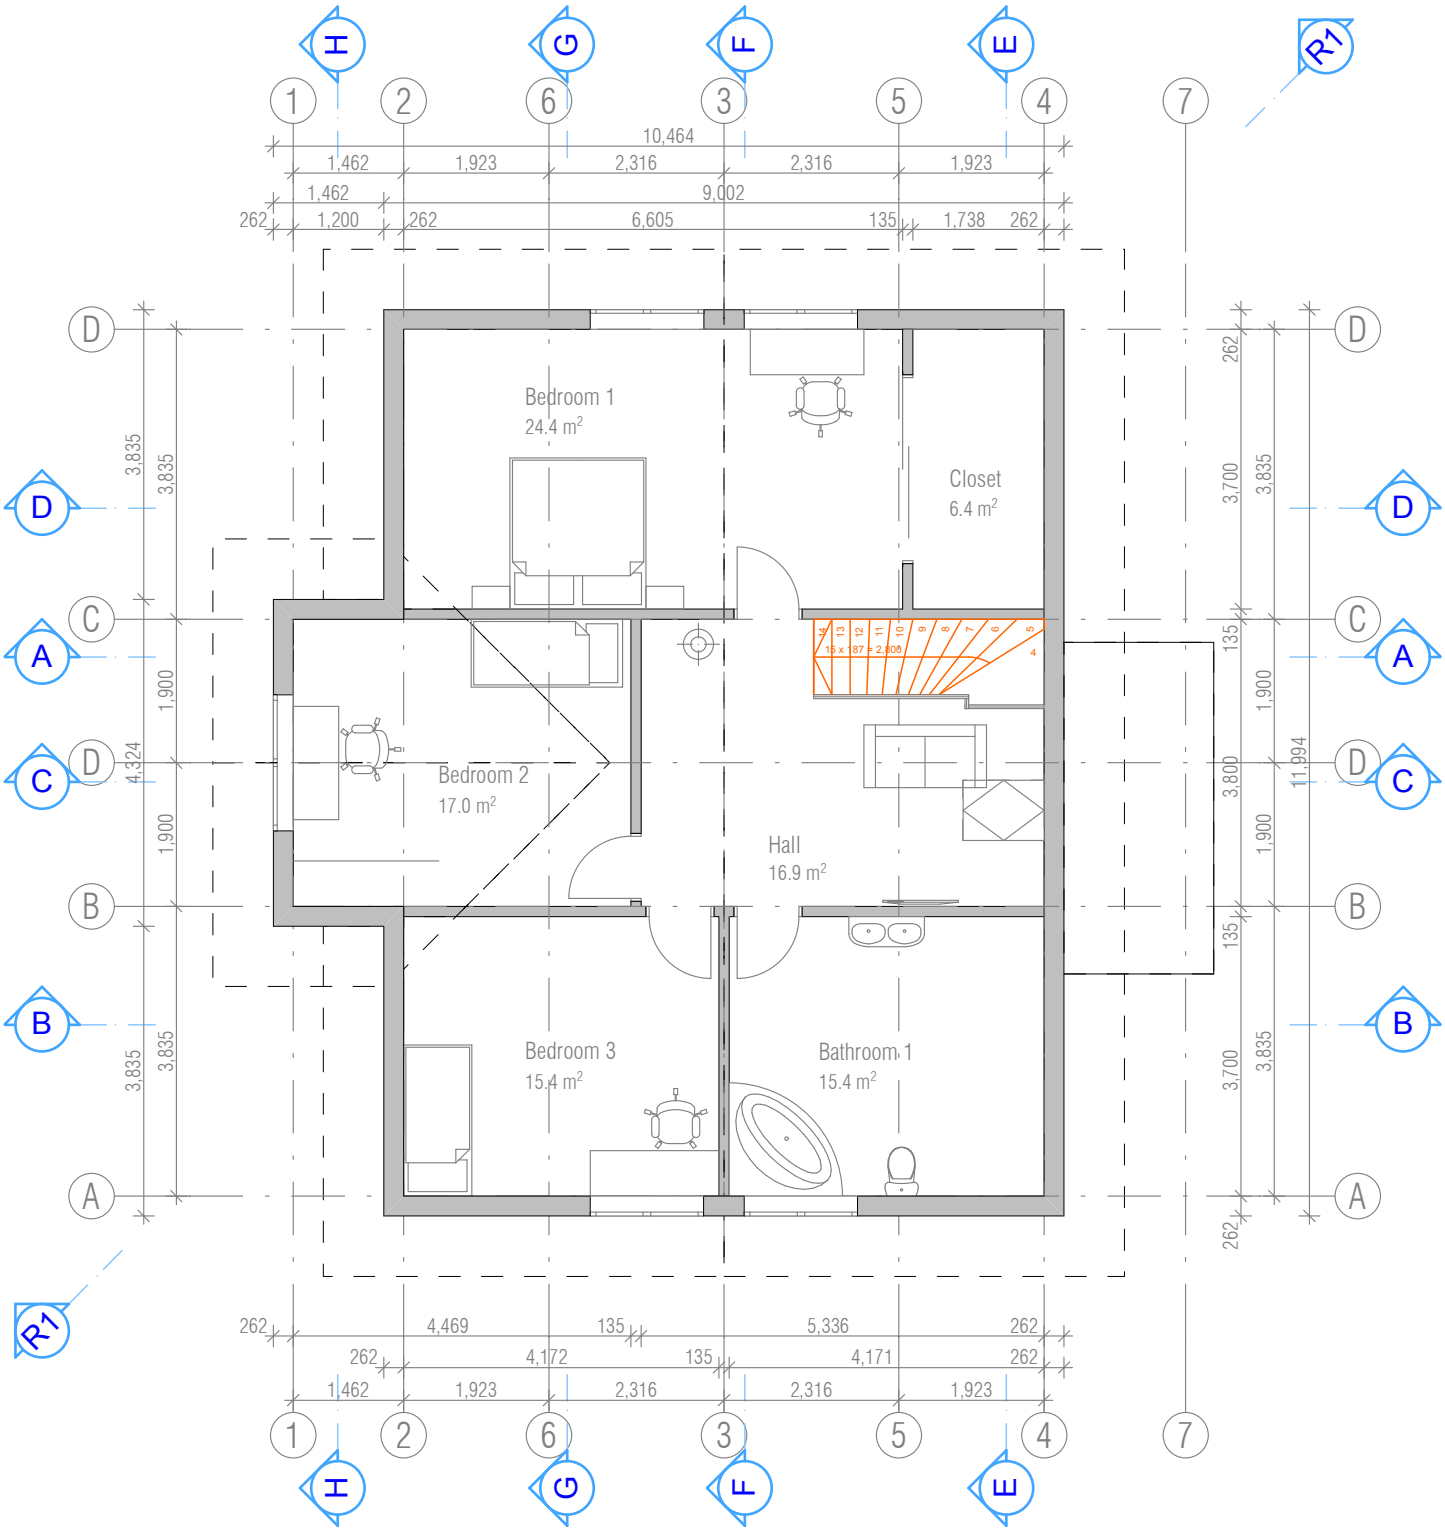

House: CH40-2
Page: MS.06

Drawing: PLAN 2 without beams
Scale: 1:100 (Paper: A4 portrait)

CONCEPTHOME
ARCHITECTURE & ENGINEERING
http://www.concepthome.com/

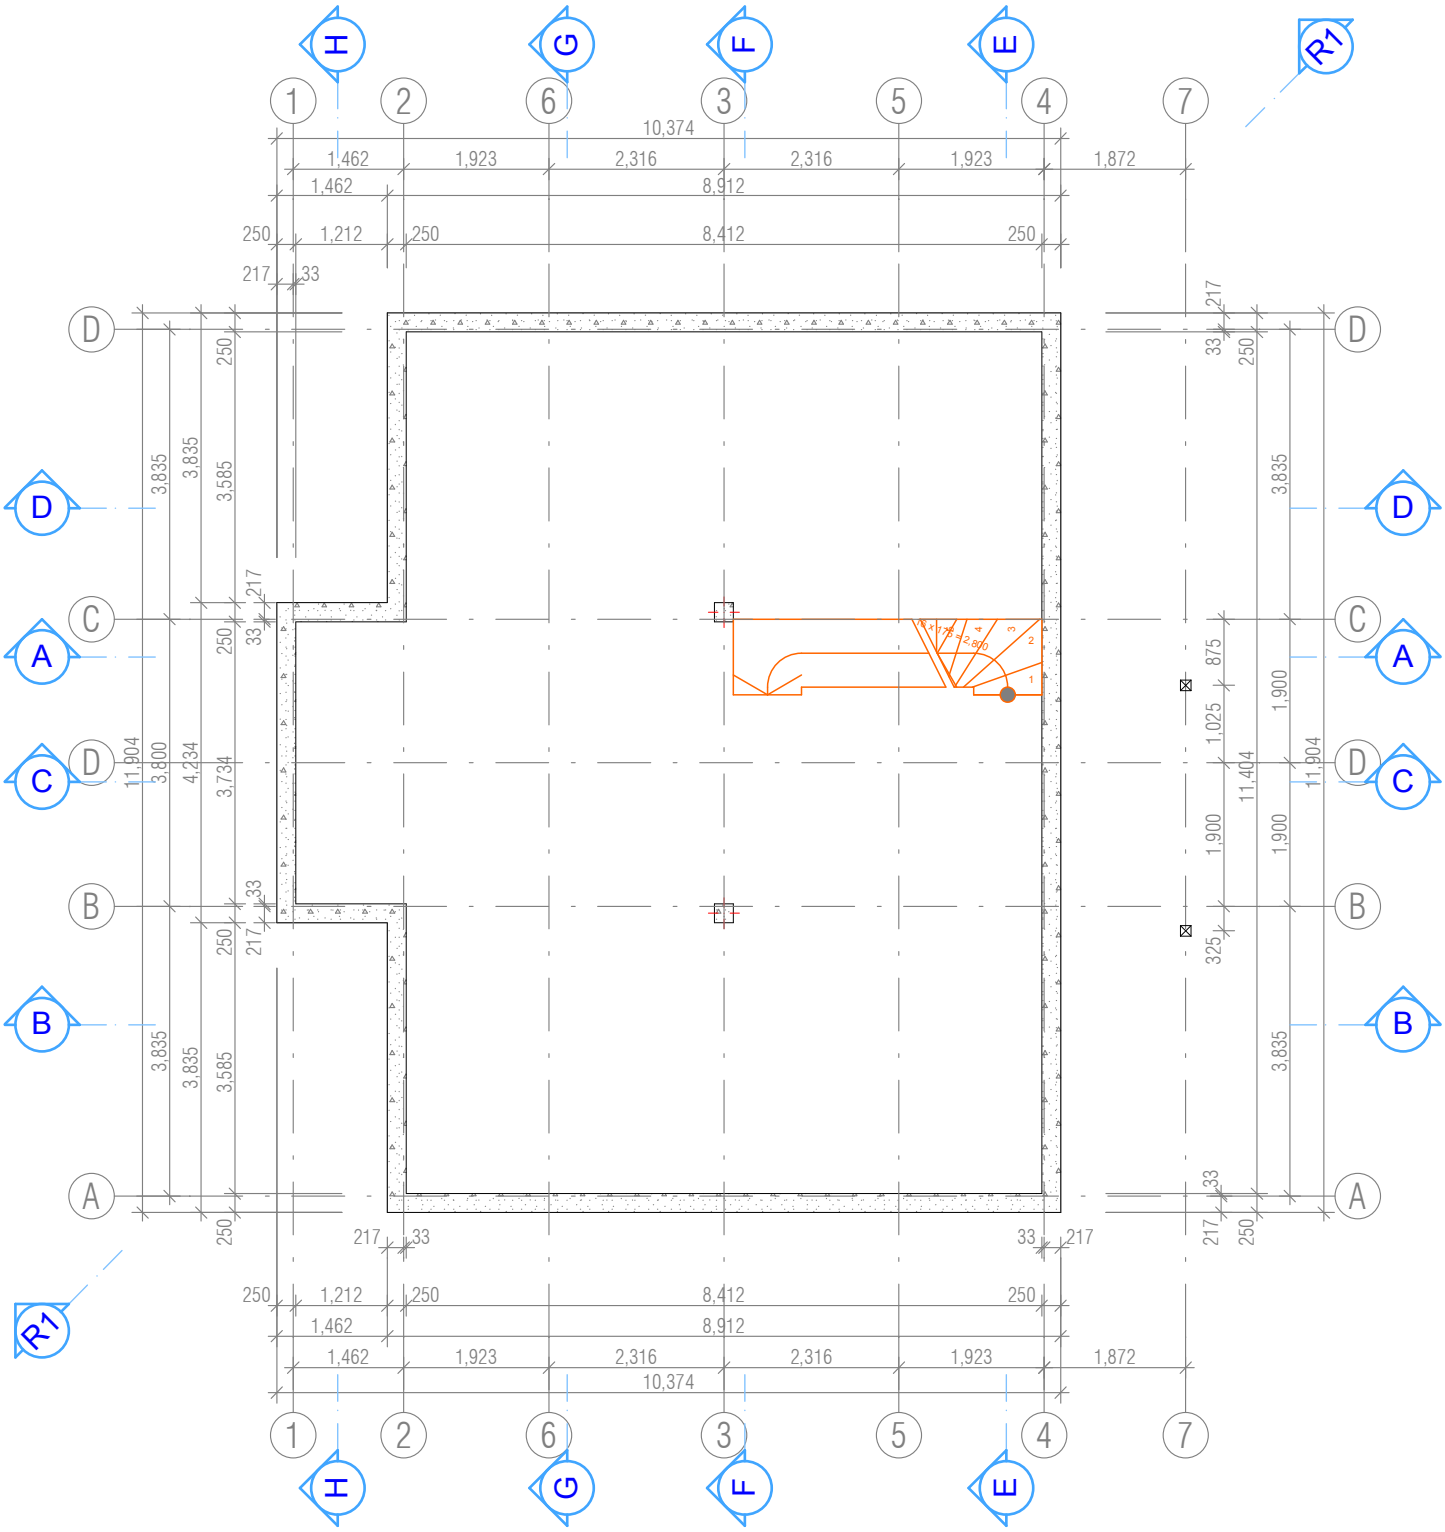

House: CH40-2
Page: MS.07

Drawing: PLAN 0 without beams
Scale: 1:100 (Paper: A4 portrait)

CONCEPTHOME
ARCHITECTURE & ENGINEERING
http://www.concepthome.com/