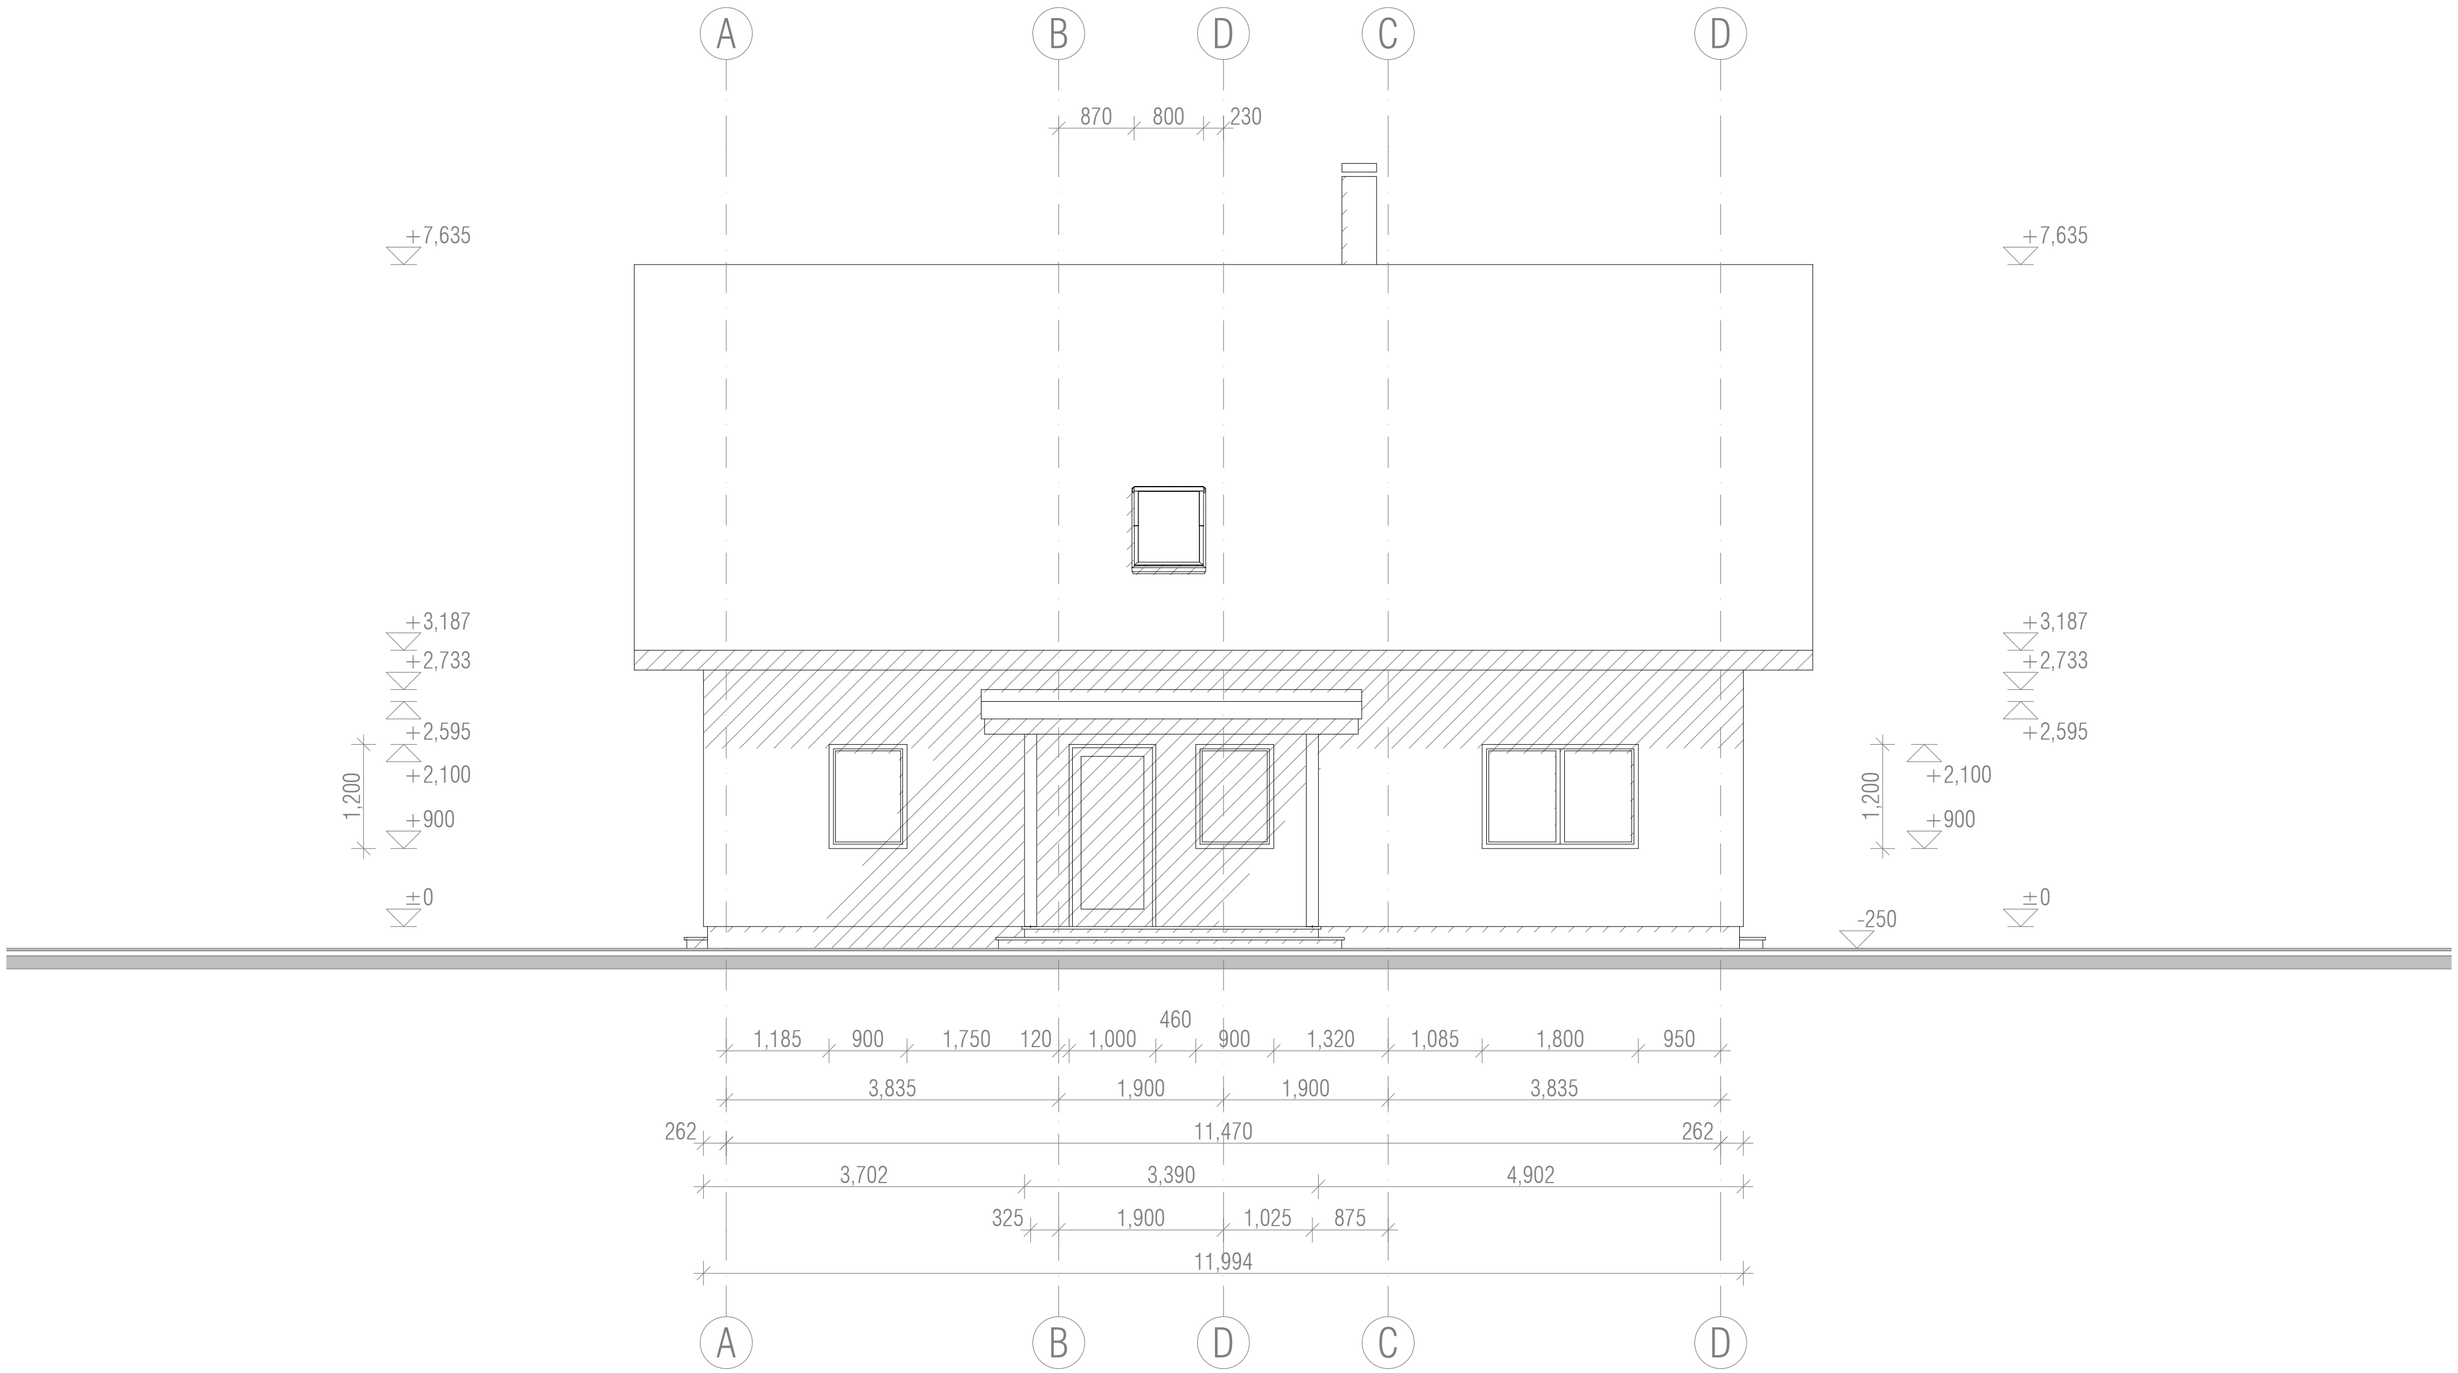

House: CH40-2
Page: MB.08

Drawing: ELEVATION FRONT
Scale: 1:50 (Paper: A2 landscape)

CONCEPTHOME
ARCHITECTURE & ENGINEERING
http://www.concepthome.com/

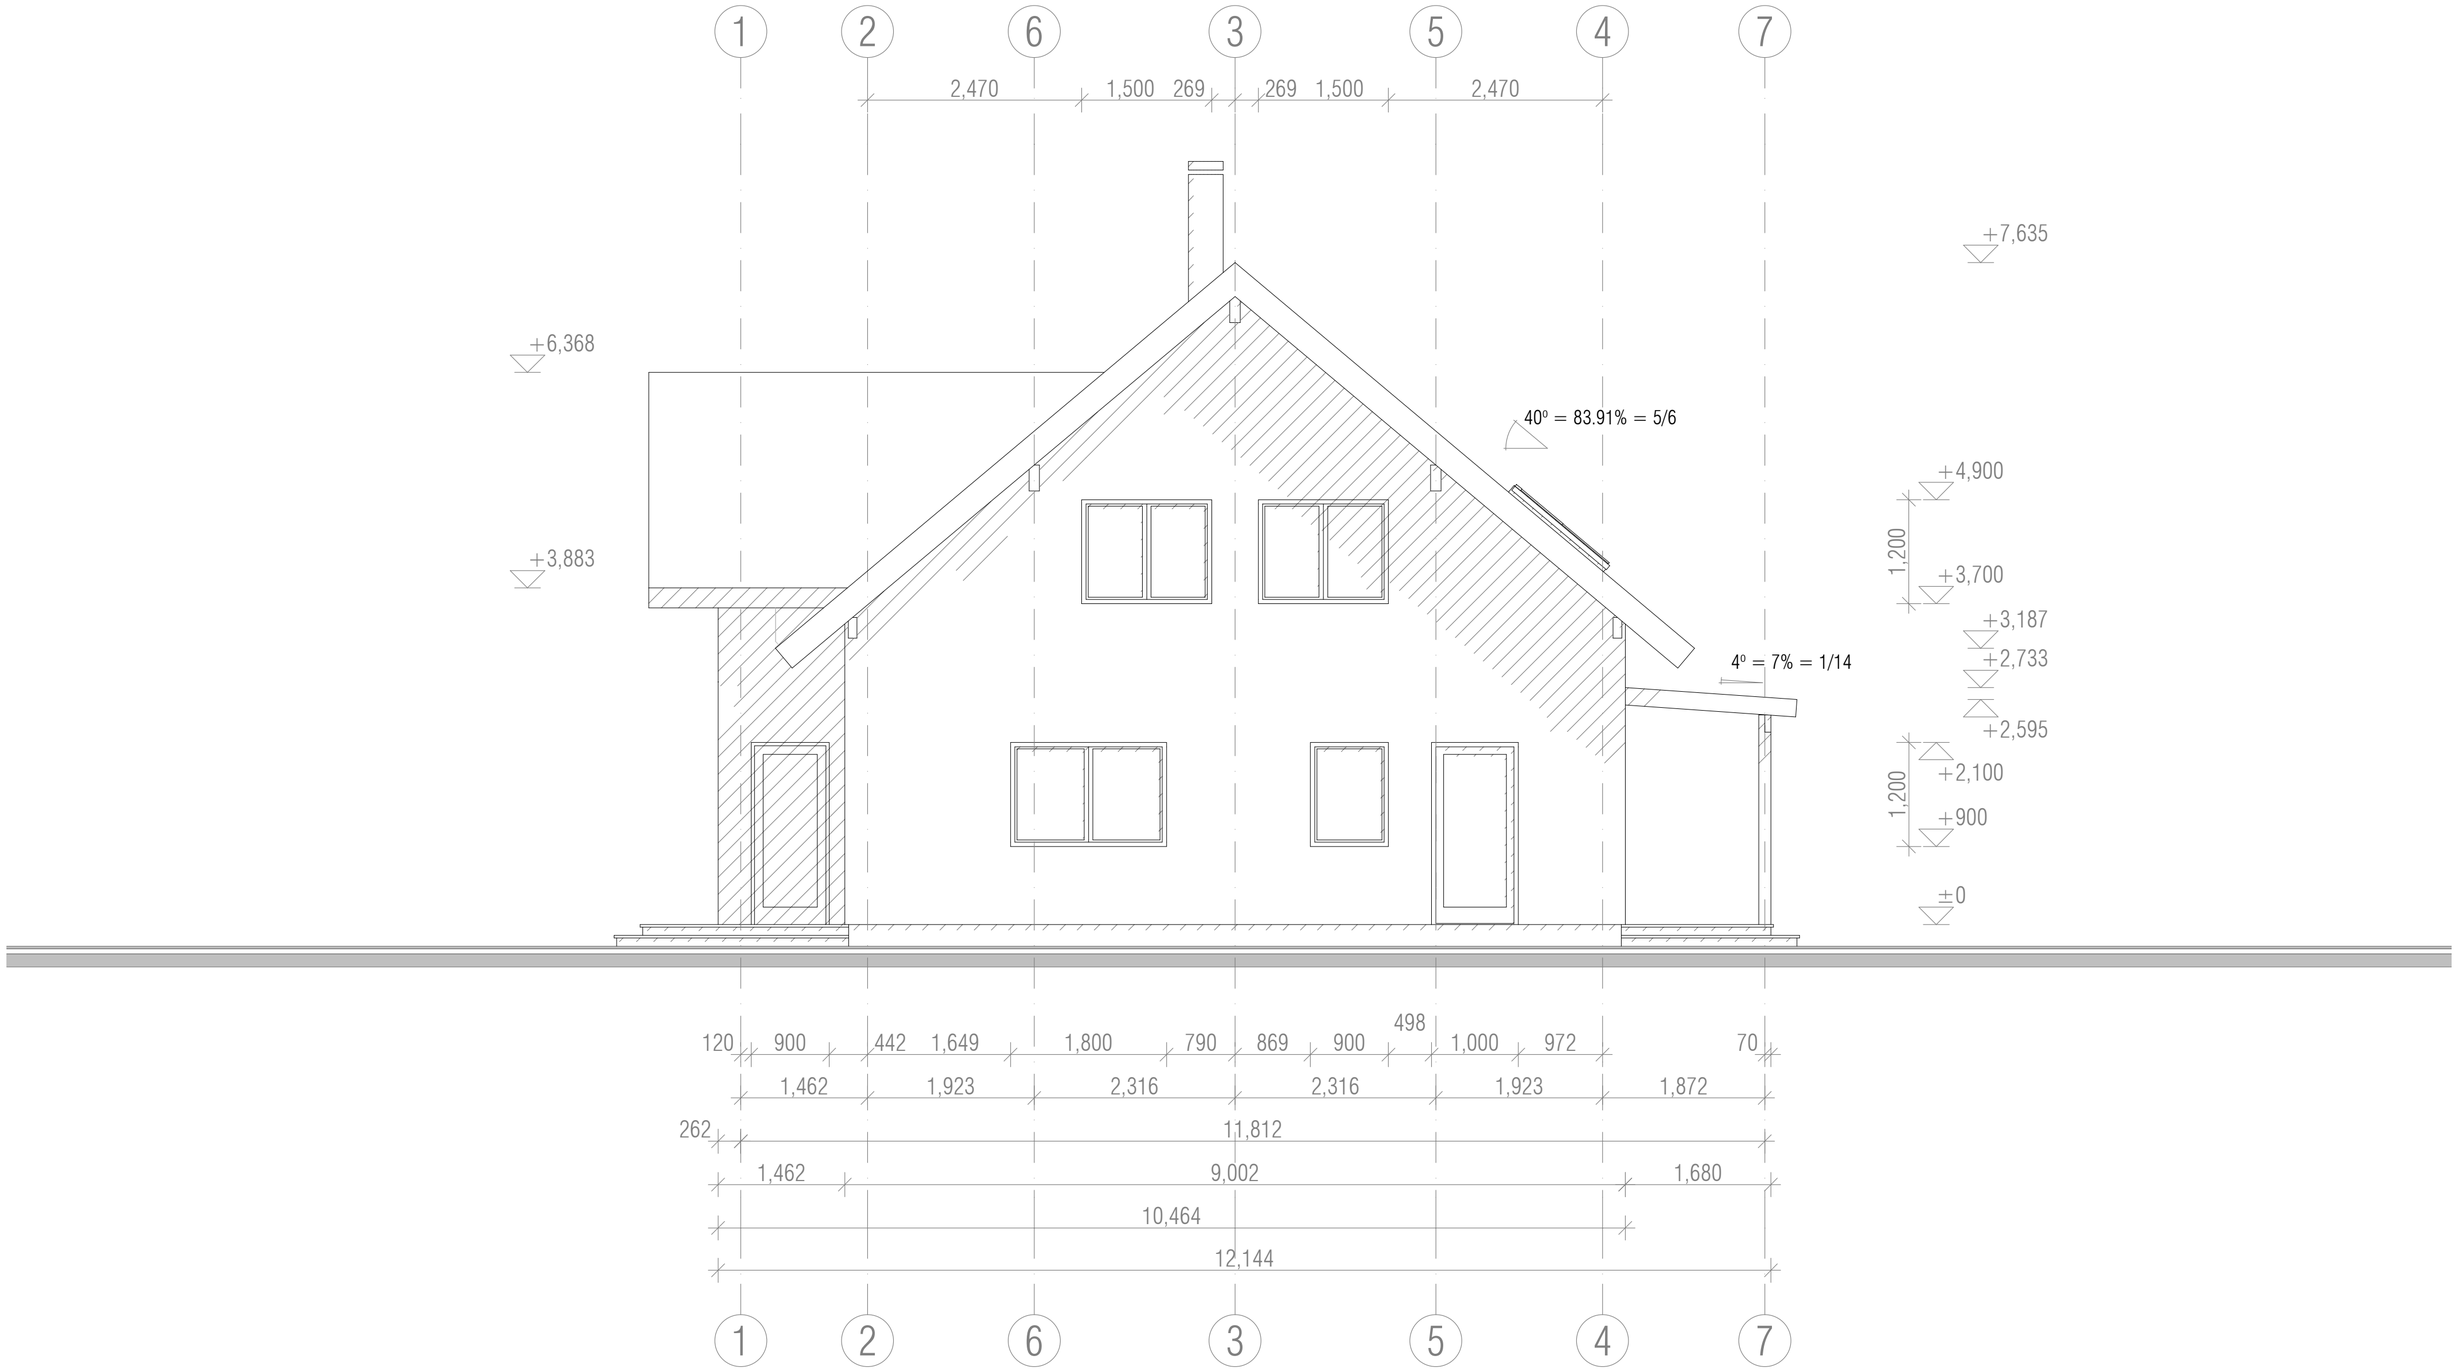

House: CH40-2
Page: MB.09

Drawing: ELEVATION LEFT
Scale: 1:50 (Paper: A2 landscape)

CONCEPTHOME
ARCHITECTURE & ENGINEERING
http://www.conceptthome.com/

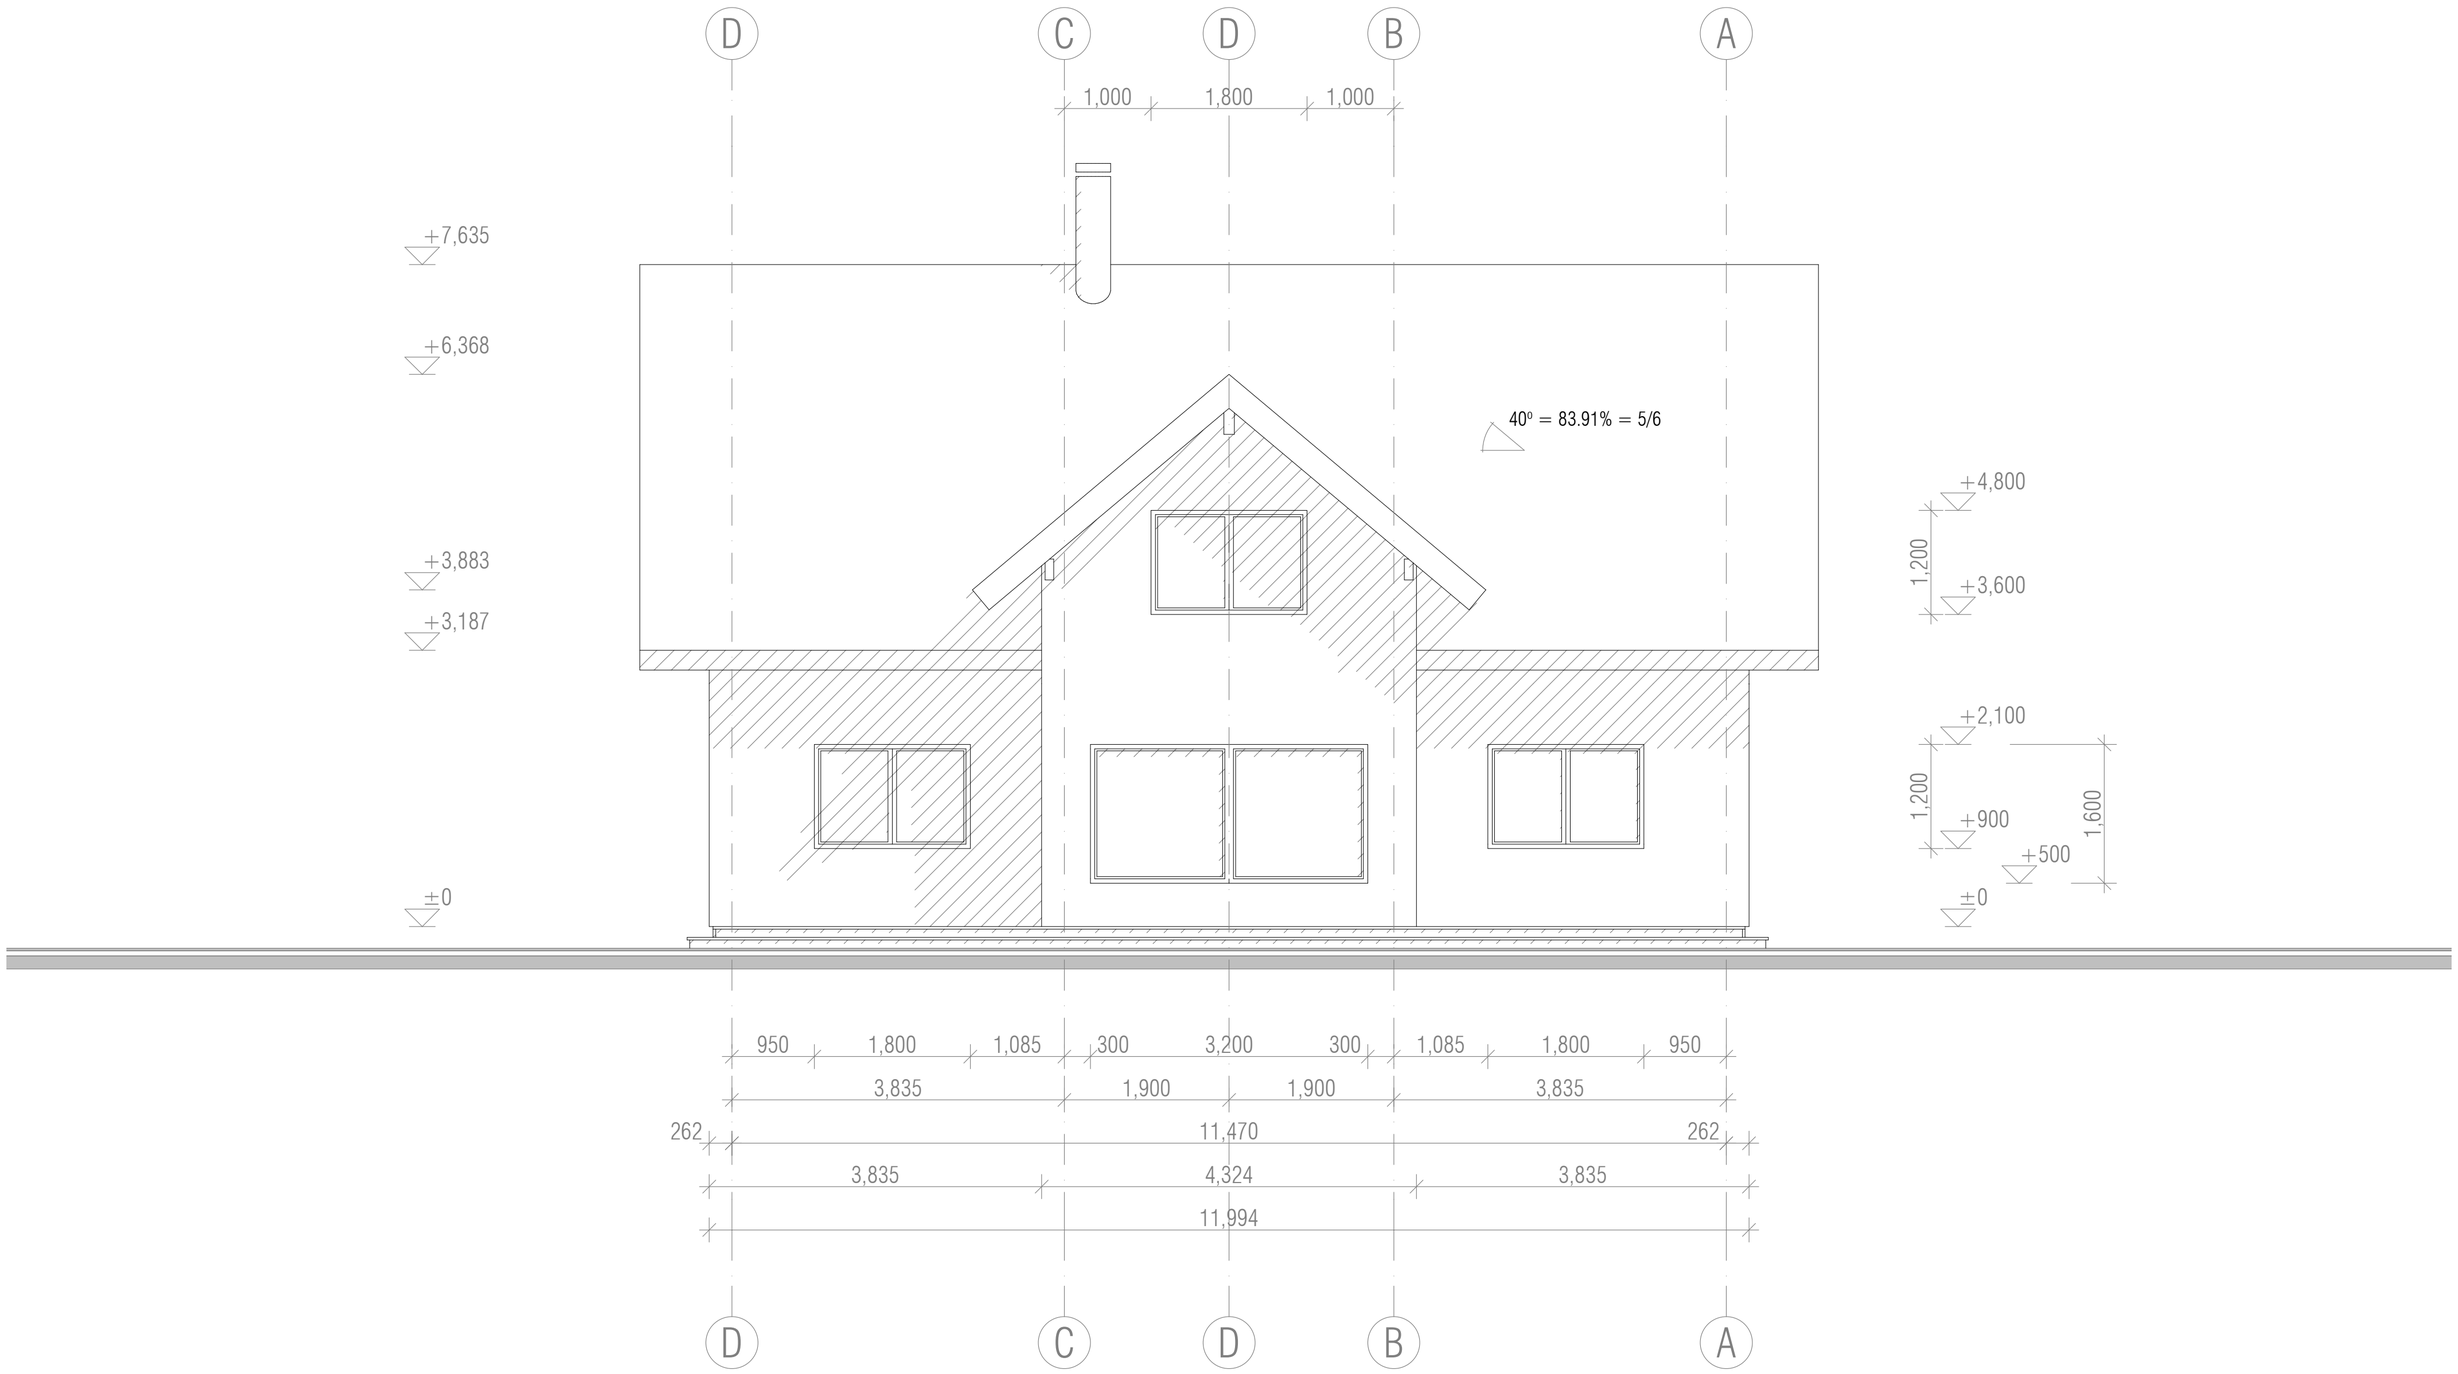

House: CH40-2
Page: MB.10

Drawing: ELEVATION REAR
Scale: 1:50 (Paper: A2 landscape)

CONCEPTHOME
ARCHITECTURE & ENGINEERING
http://www.concepthome.com/

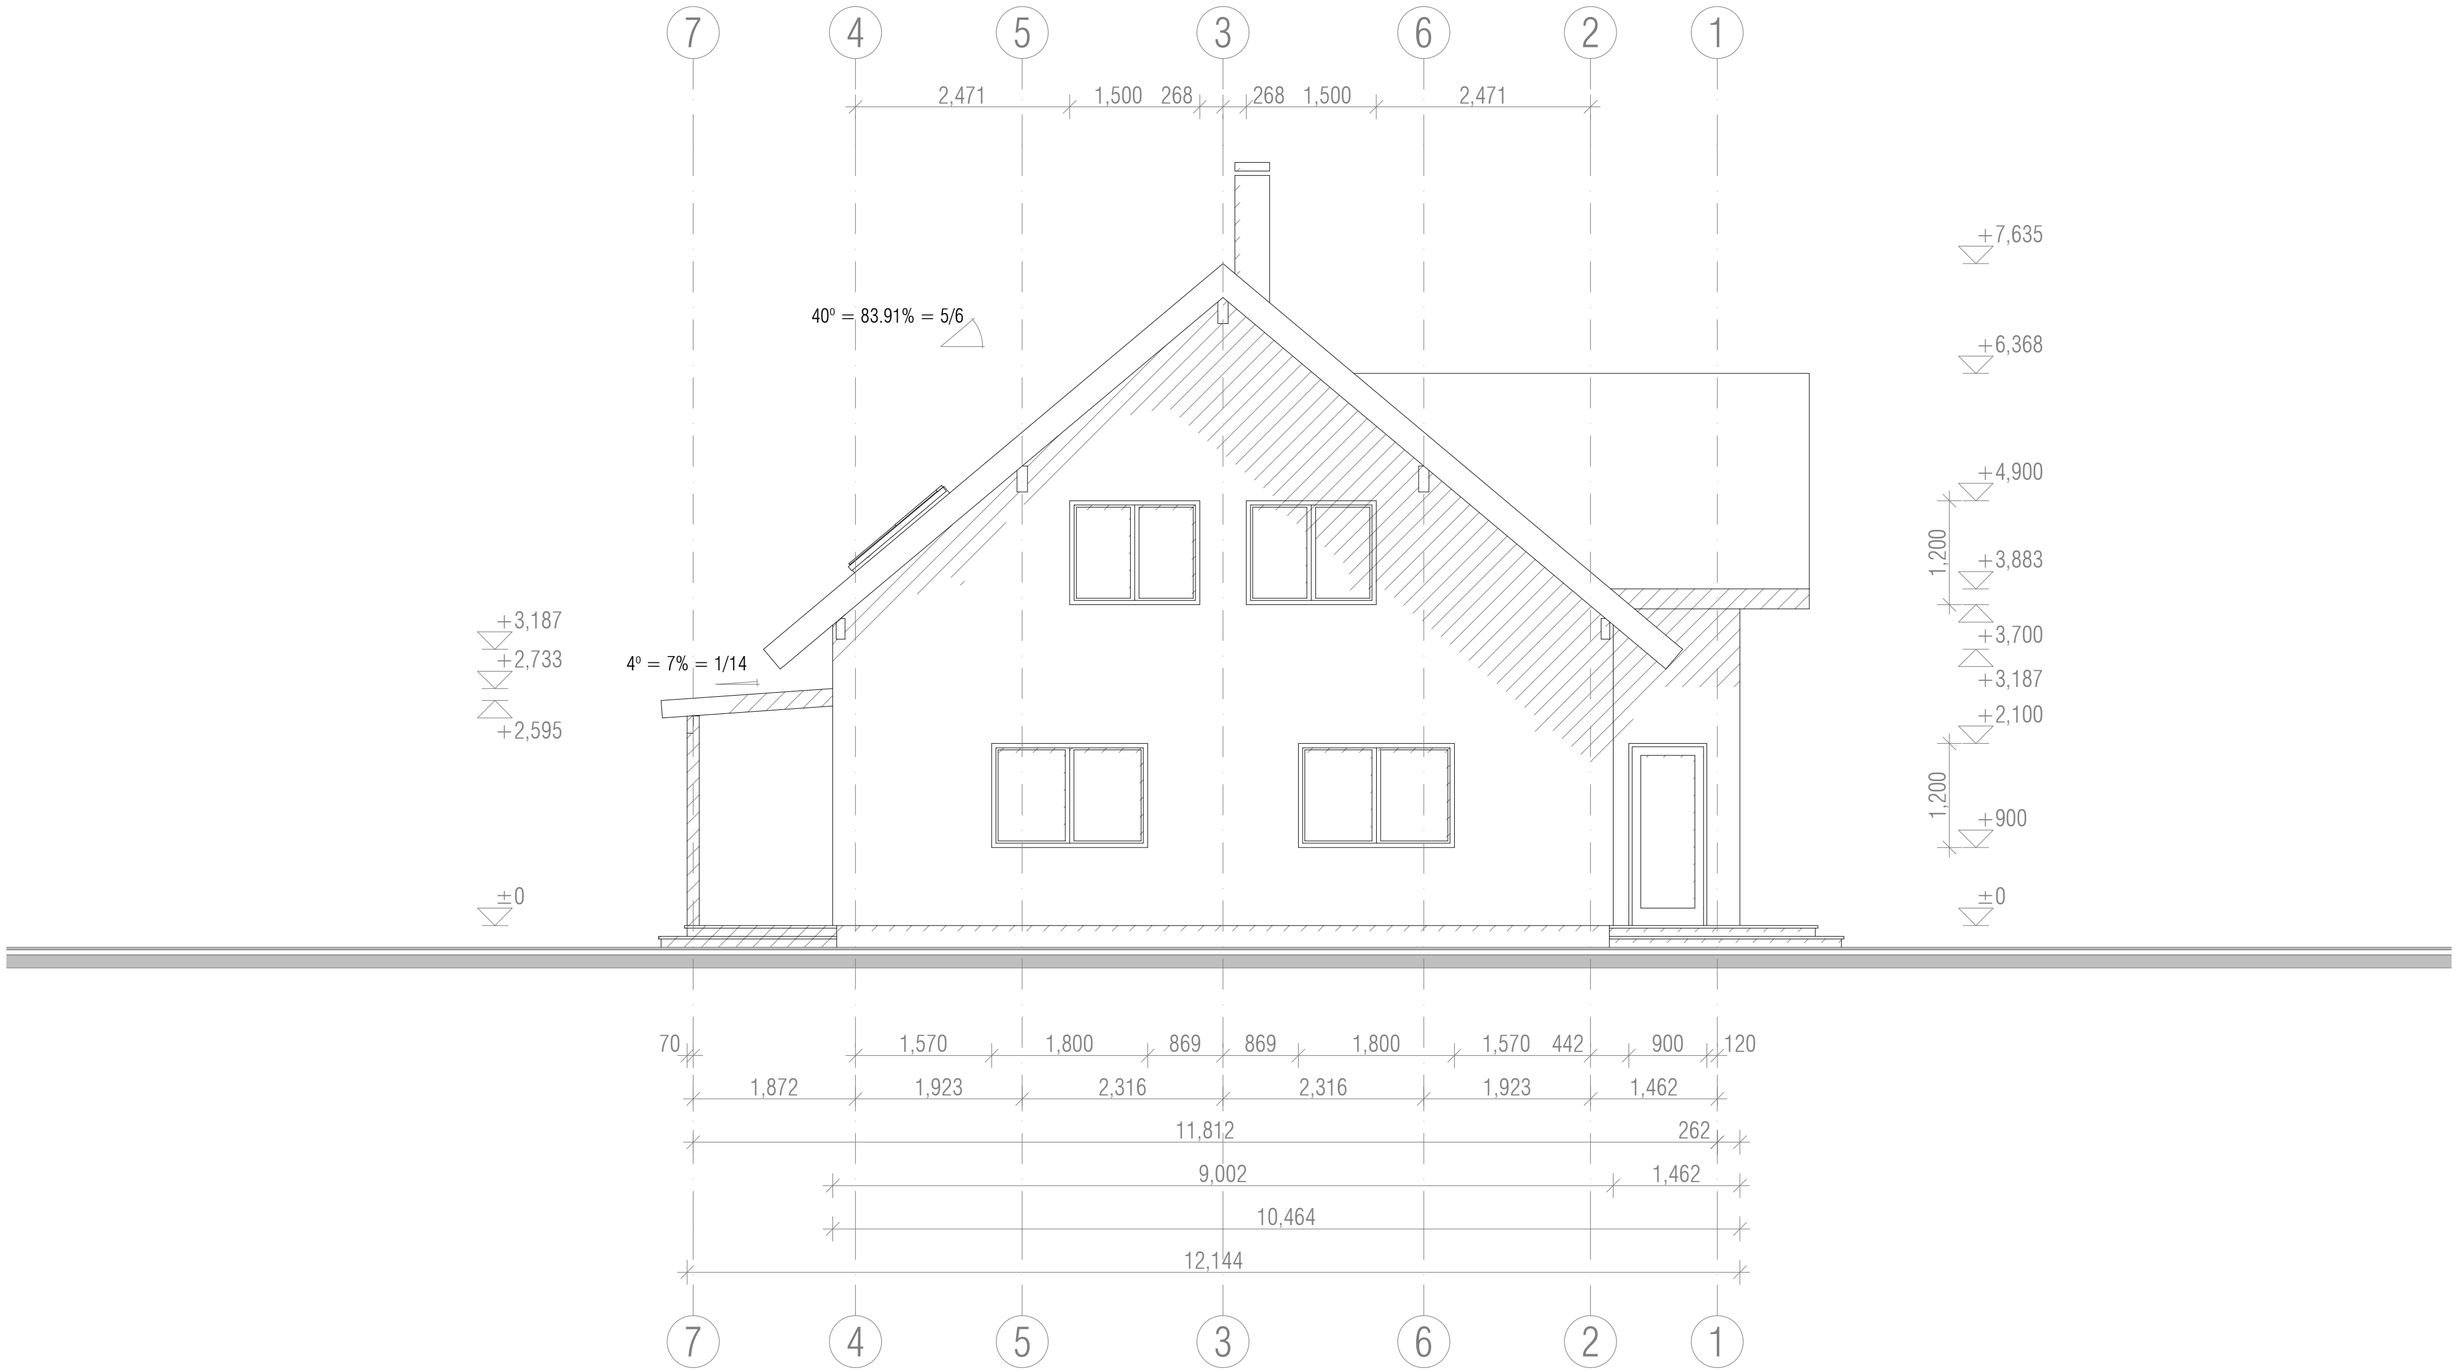

House: CH40-2
Page: MB.11

Drawing: ELEVATION RIGHT
Scale: 1:50 (Paper: A2 landscape)

CONCEPTHOME
ARCHITECTURE & ENGINEERING
http://www.concepthome.com/

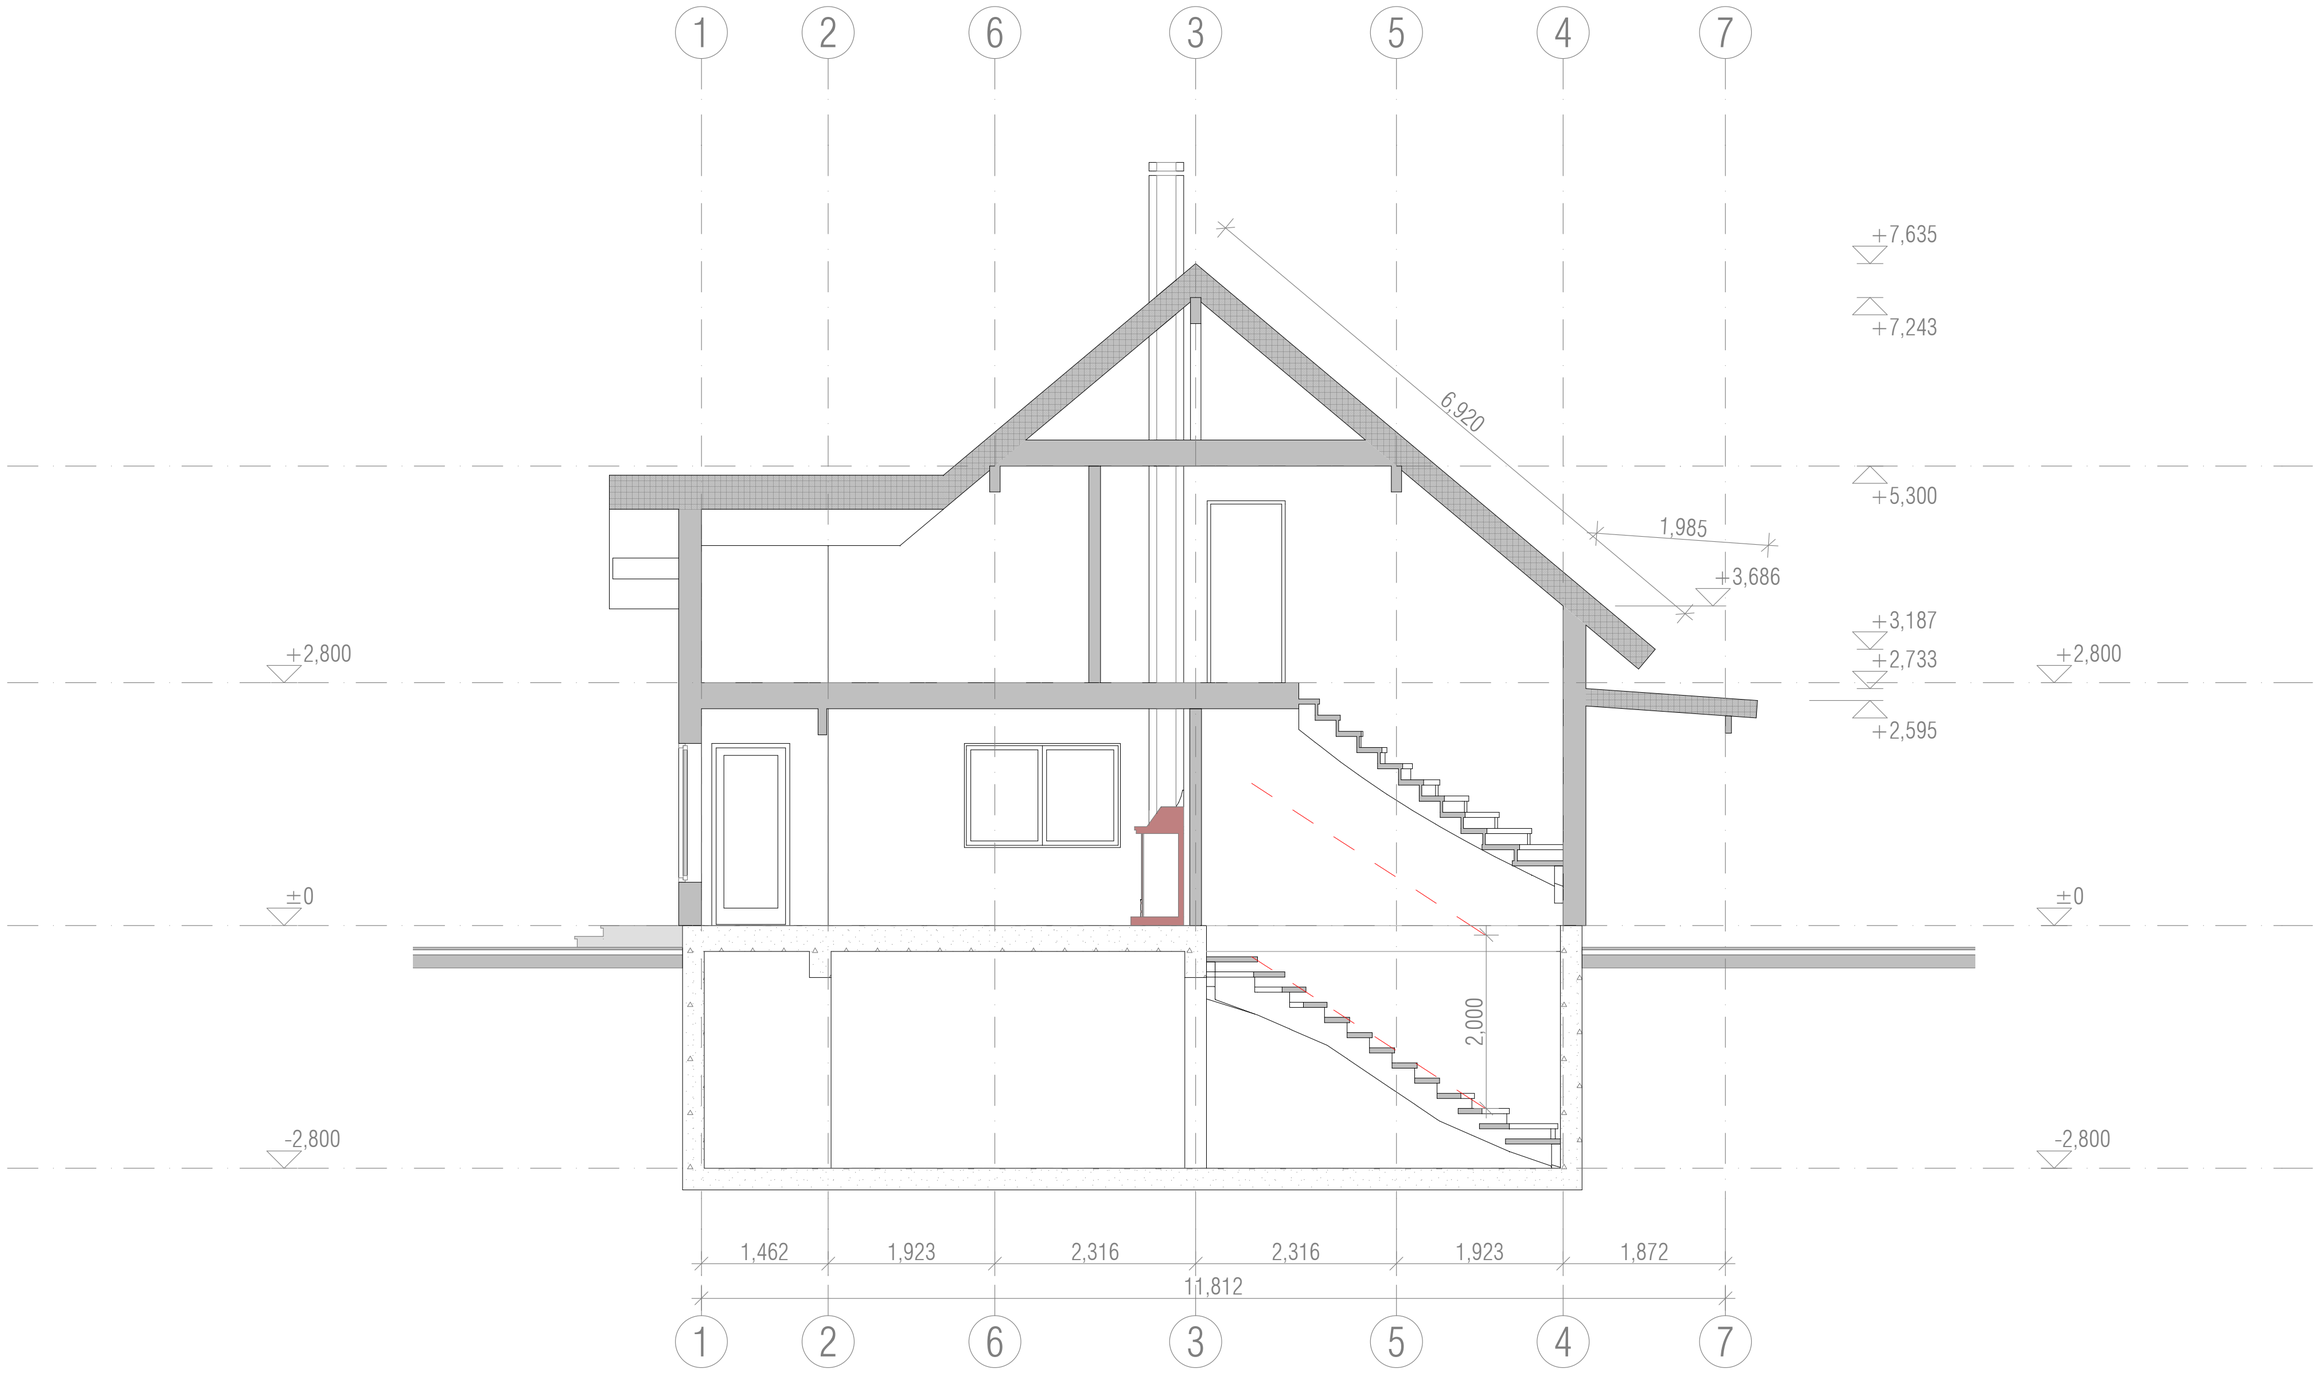

House: CH40-2
Page: MB.12

Drawing: SECTION A
Scale: 1:50 (Paper: A2 landscape)

CONCEPTHOME
ARCHITECTURE & ENGINEERING
http://www.concepthome.com/

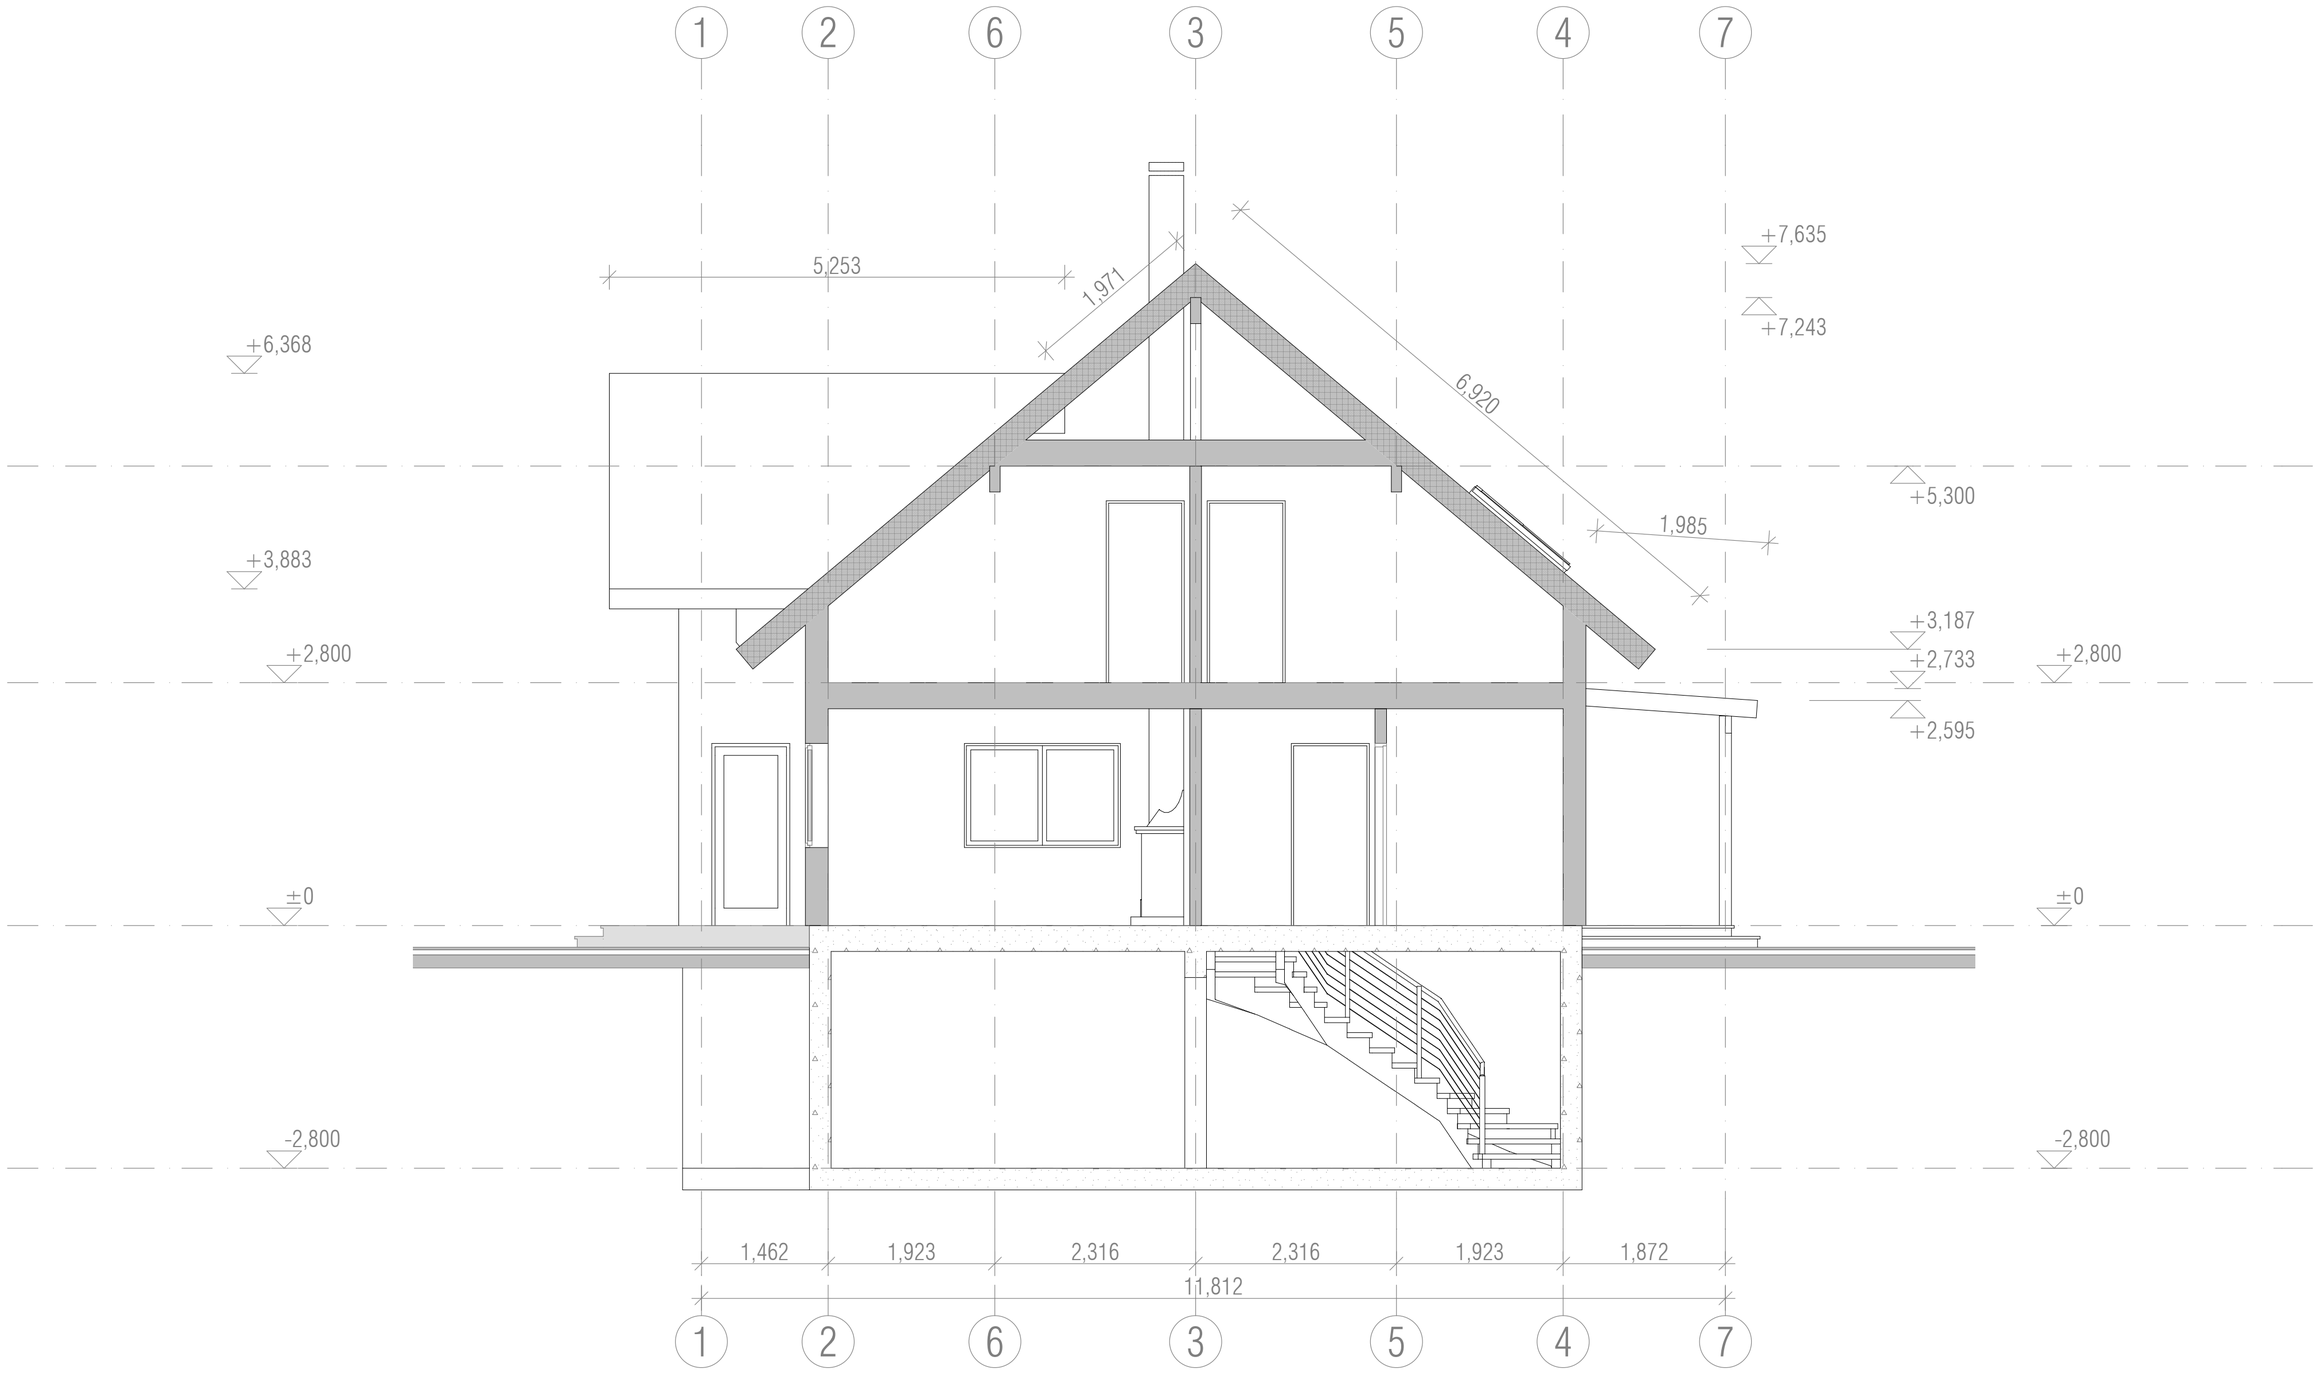

House: CH40-2
Page: MB.13

Drawing: SECTION B
Scale: 1:50 (Paper: A2 landscape)

CONCEPTHOME
ARCHITECTURE & ENGINEERING
http://www.concepthome.com/

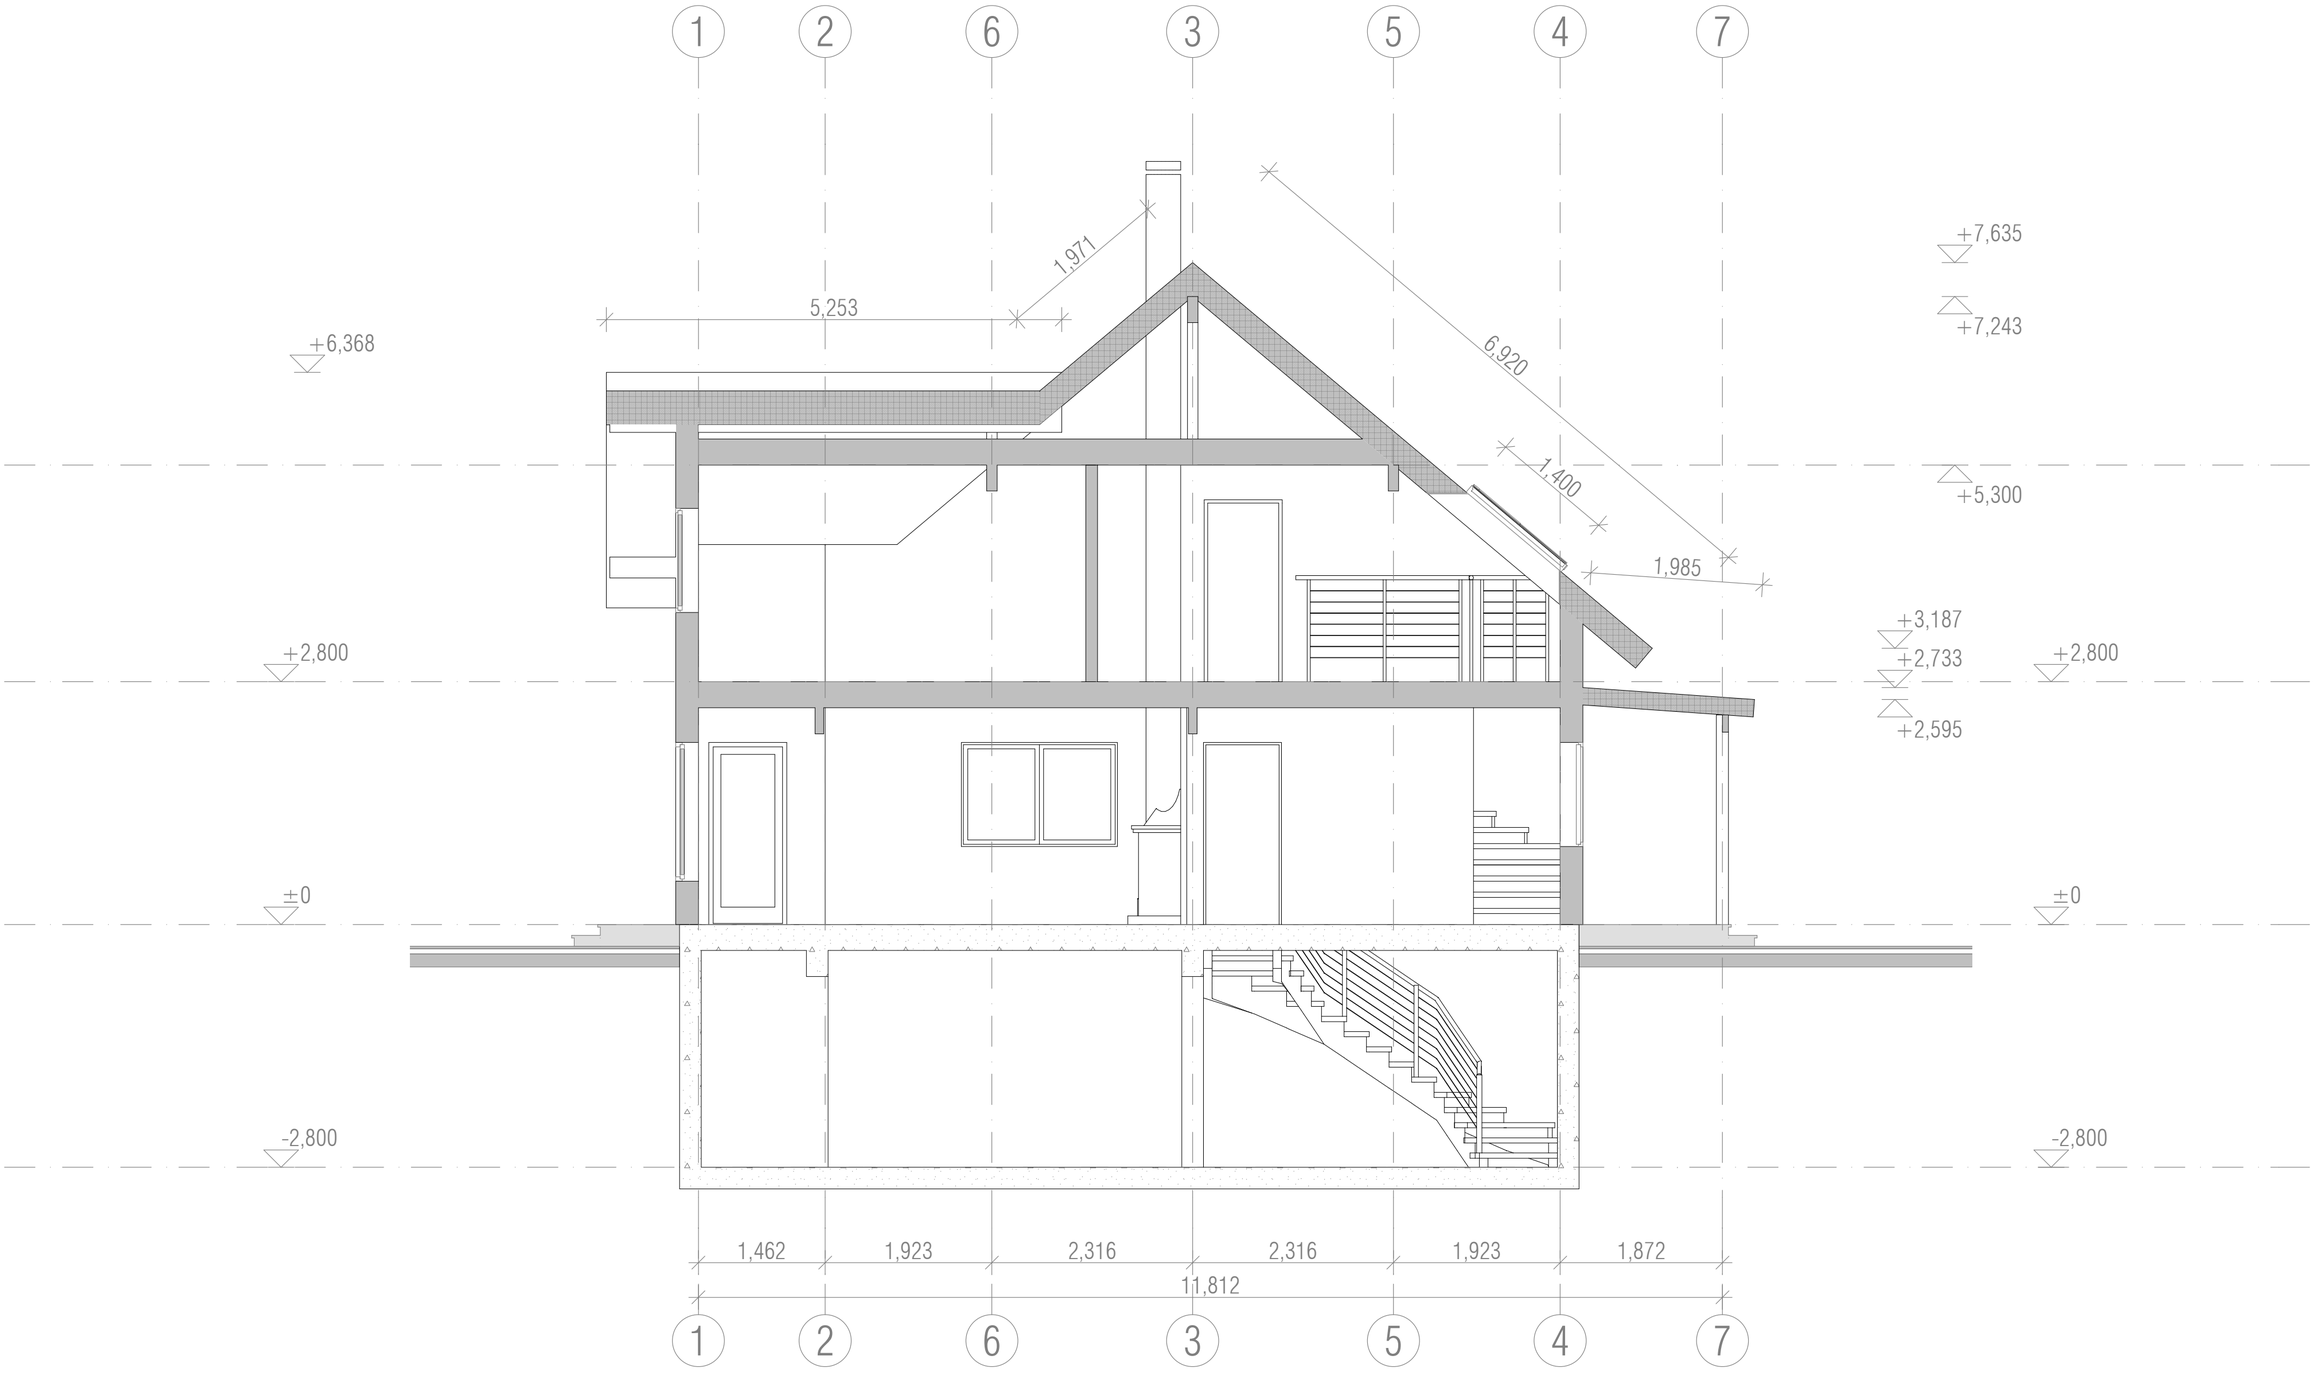

House: CH40-2
Page: MB.14

Drawing: SECTION C
Scale: 1:50 (Paper: A2 landscape)

CONCEPTHOME
ARCHITECTURE & ENGINEERING
http://www.concepthome.com/

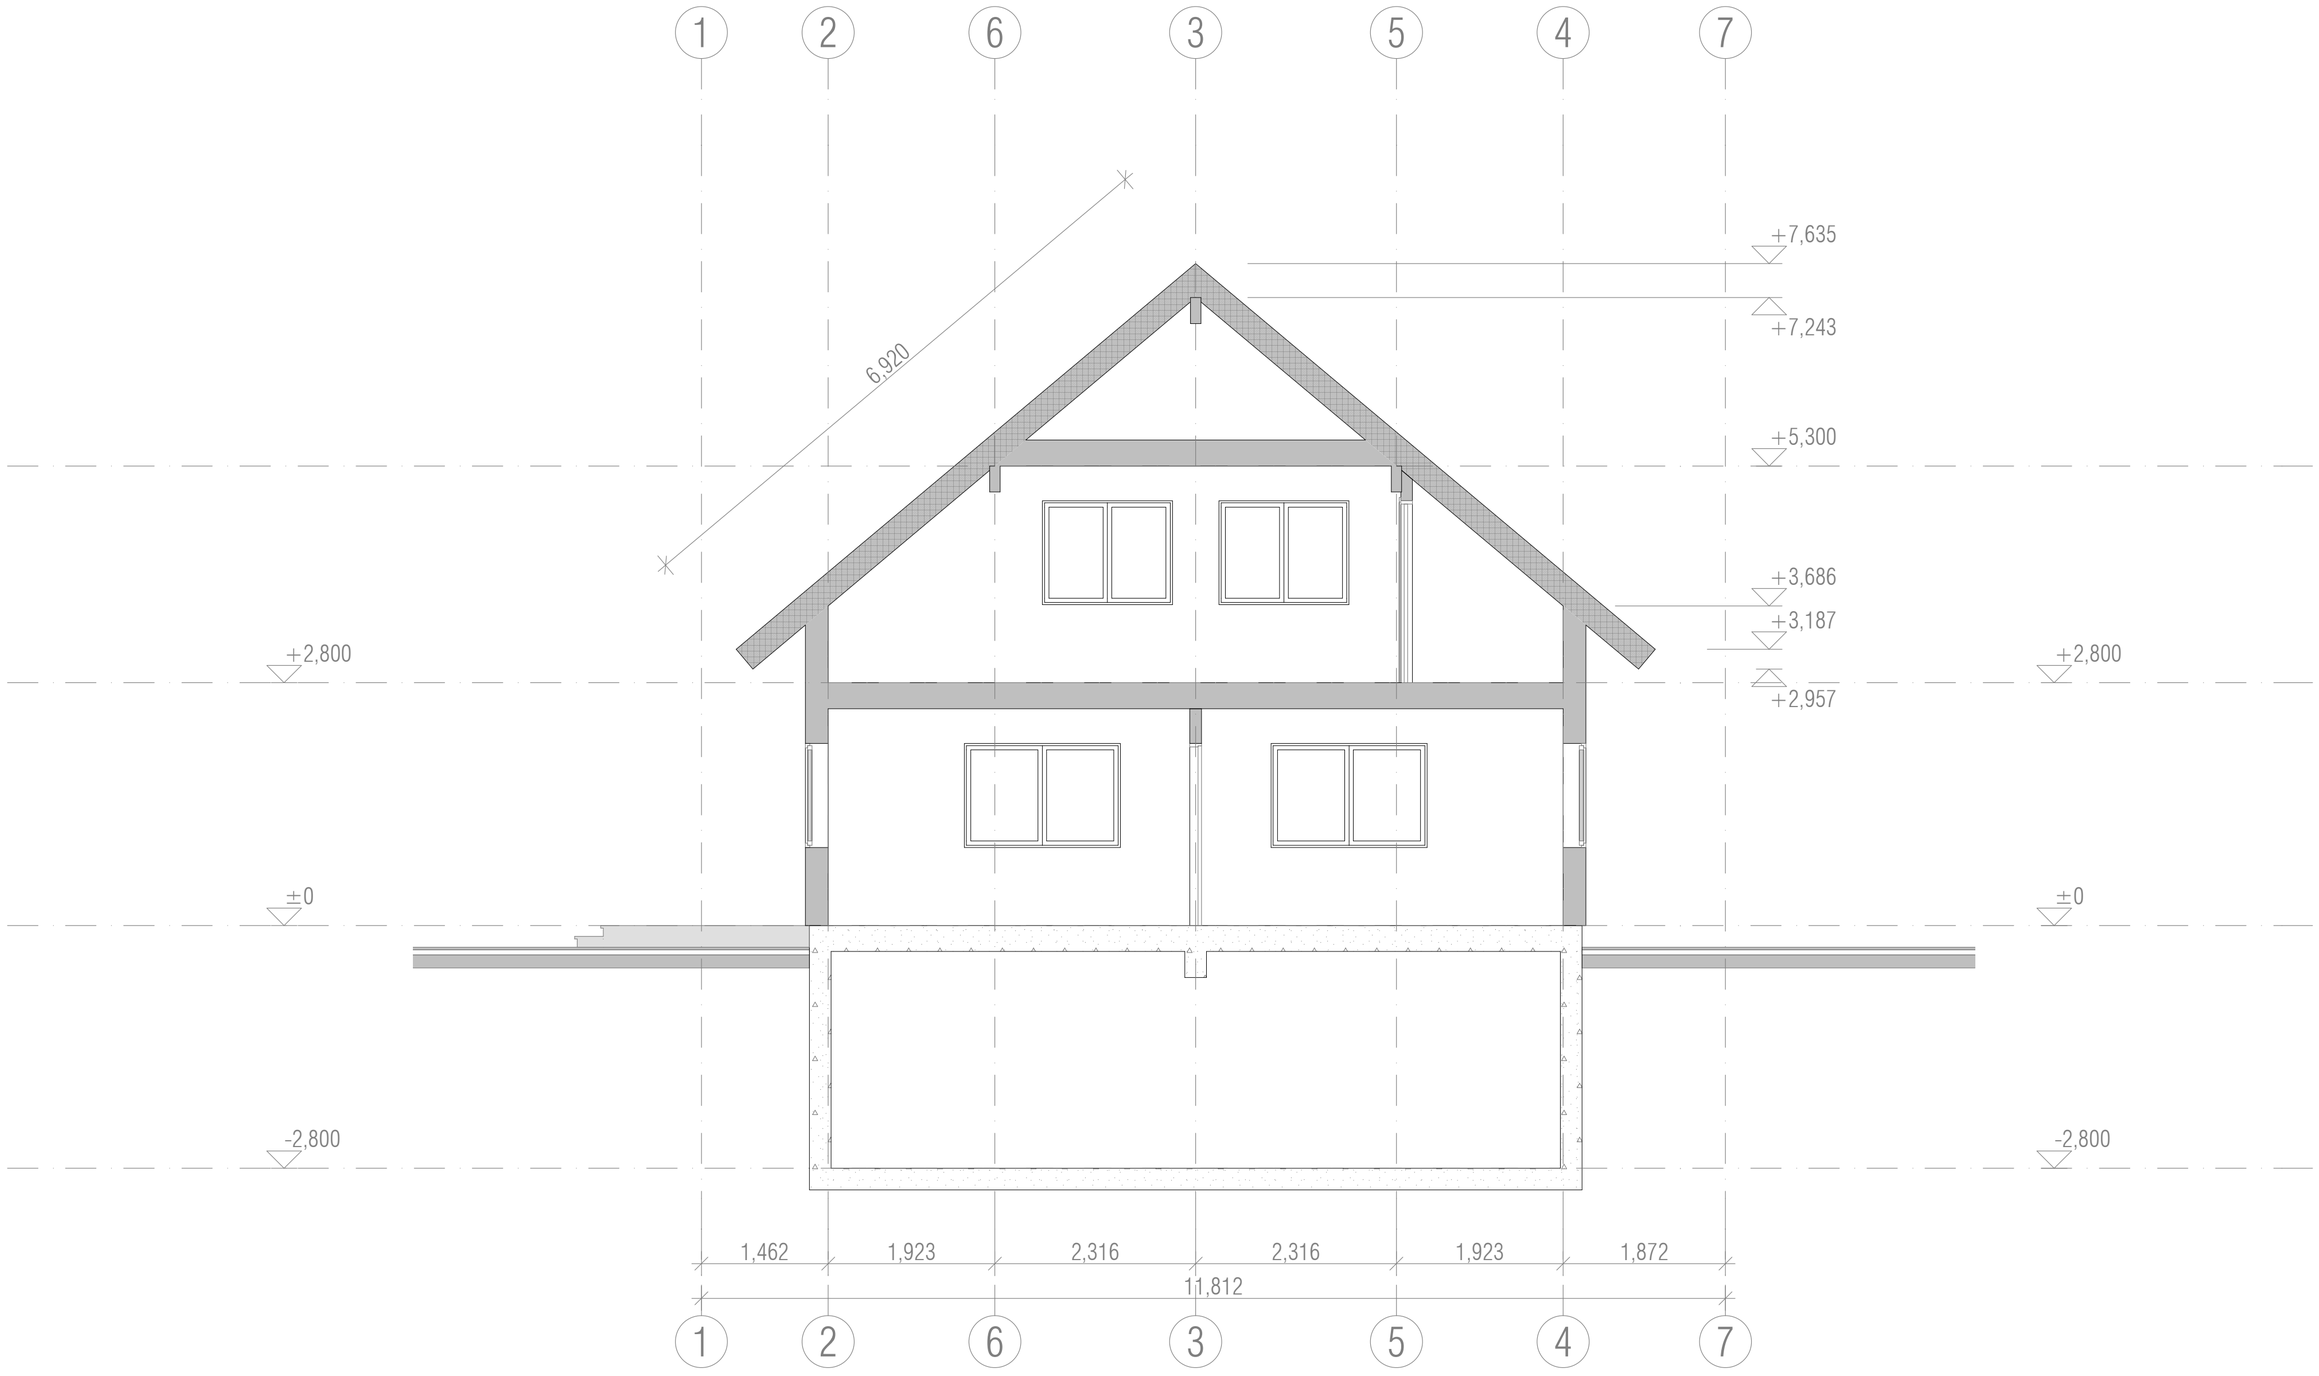

House: CH40-2
Page: MB.15

Drawing: SECTION D
Scale: 1:50 (Paper: A2 landscape)

CONCEPTHOME
ARCHITECTURE & ENGINEERING
http://www.concepthome.com/

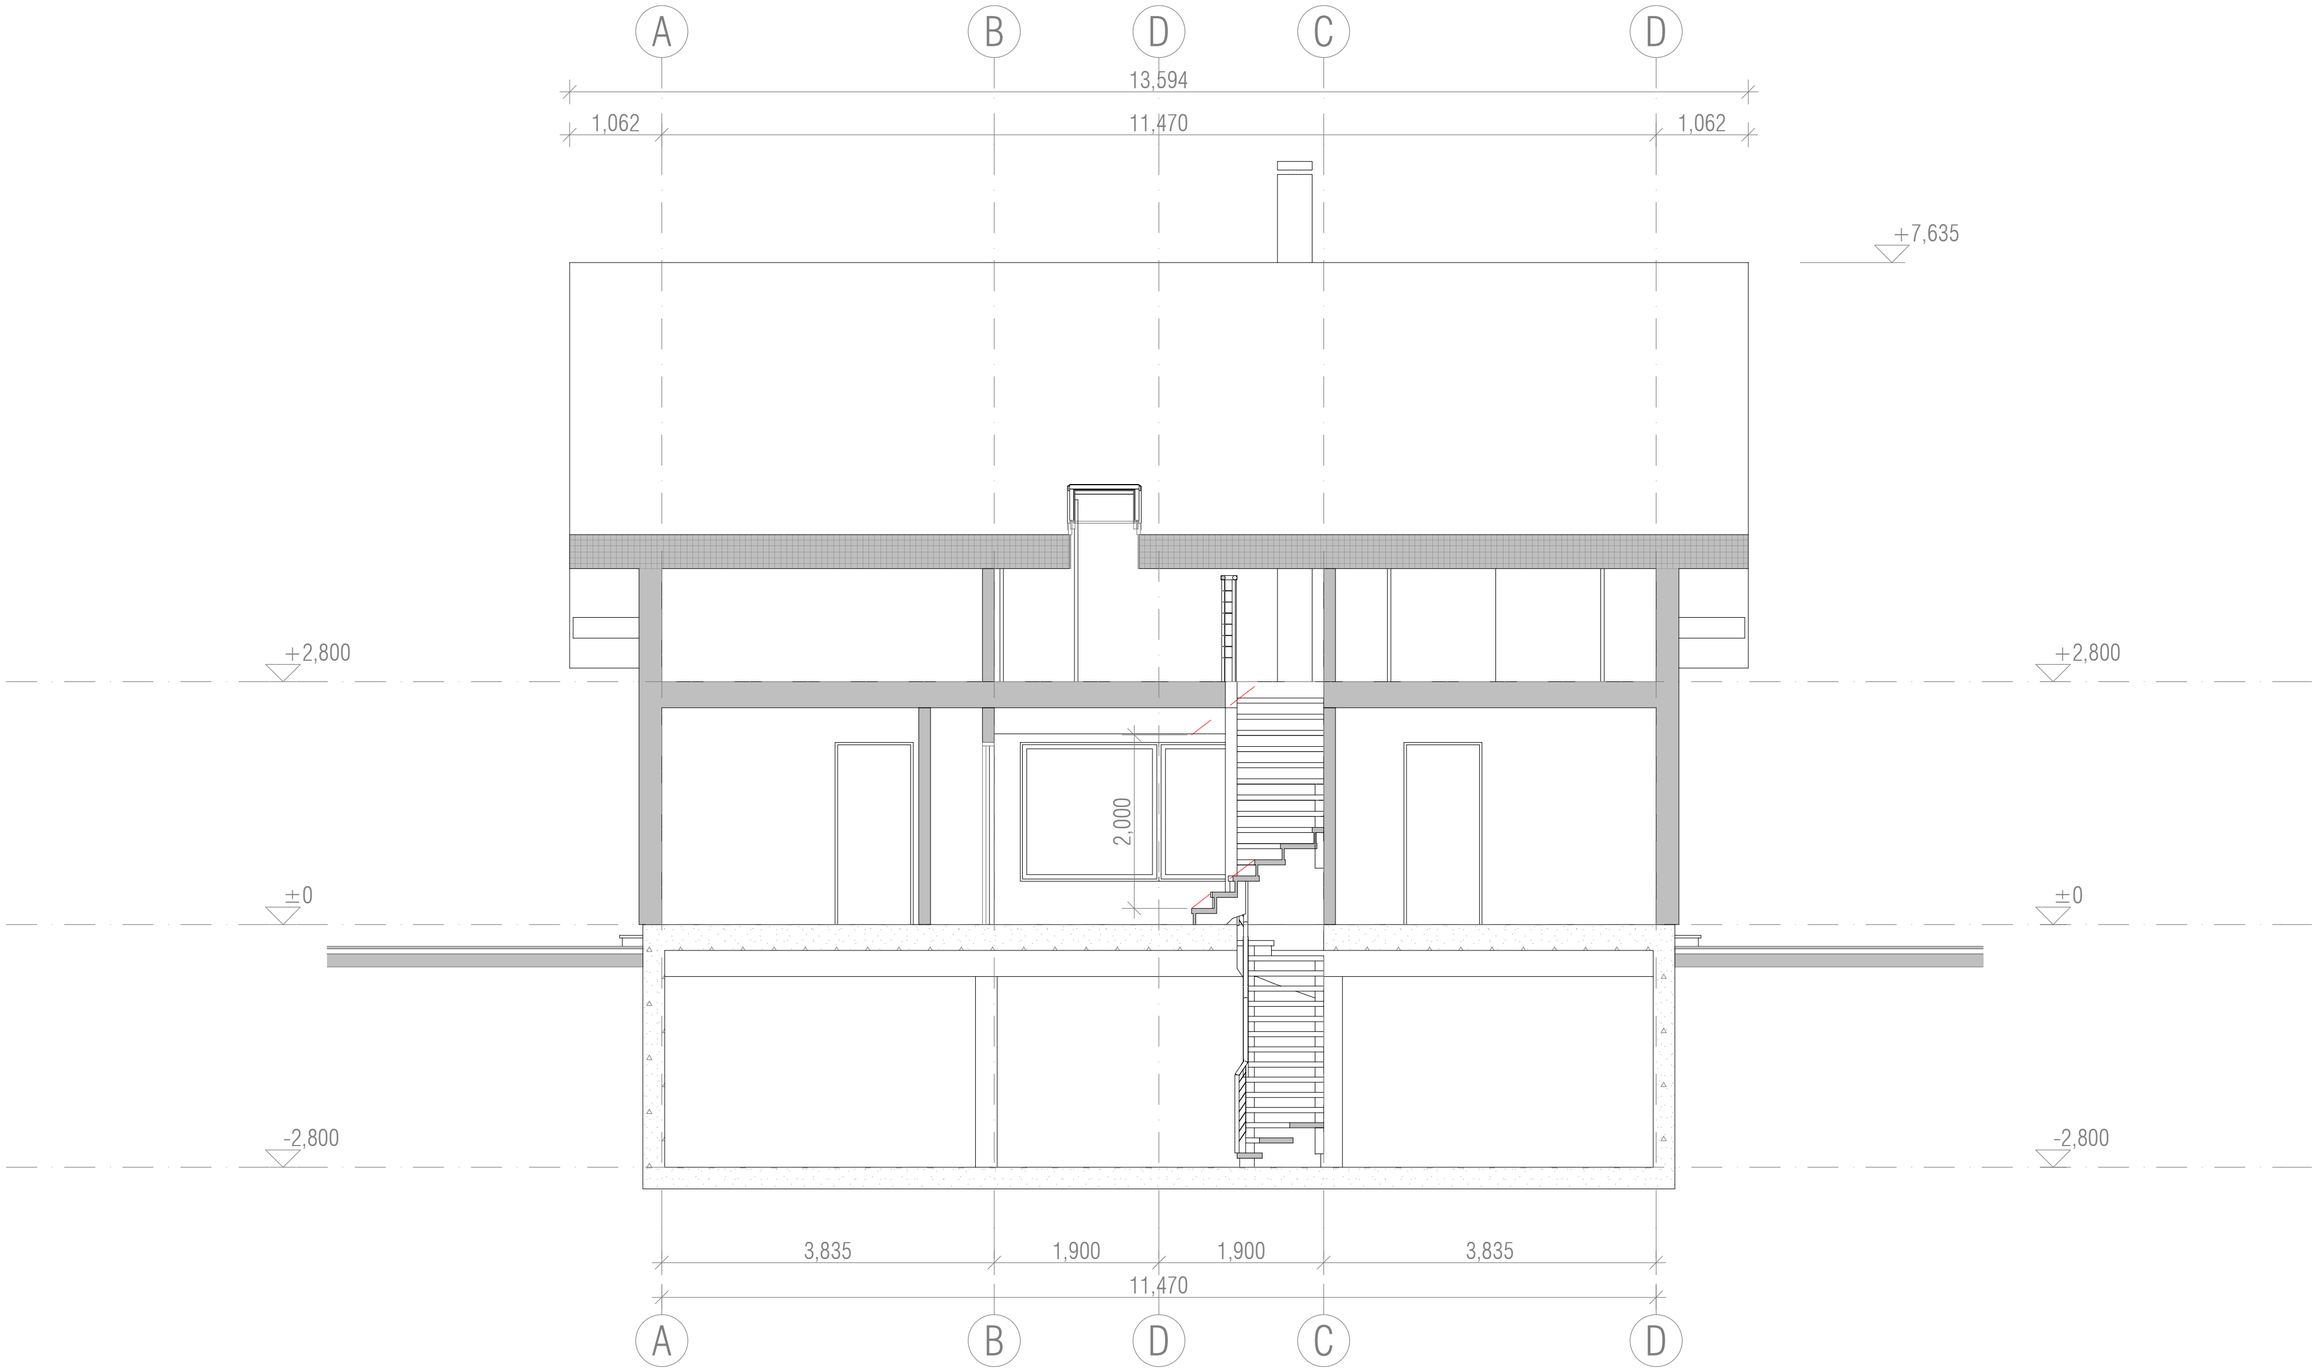

House: CH40-2
Page: MB.16

Drawing: SECTION E
Scale: 1:50 (Paper: A2 landscape)

CONCEPTHOME
ARCHITECTURE & ENGINEERING
http://www.concepthome.com/

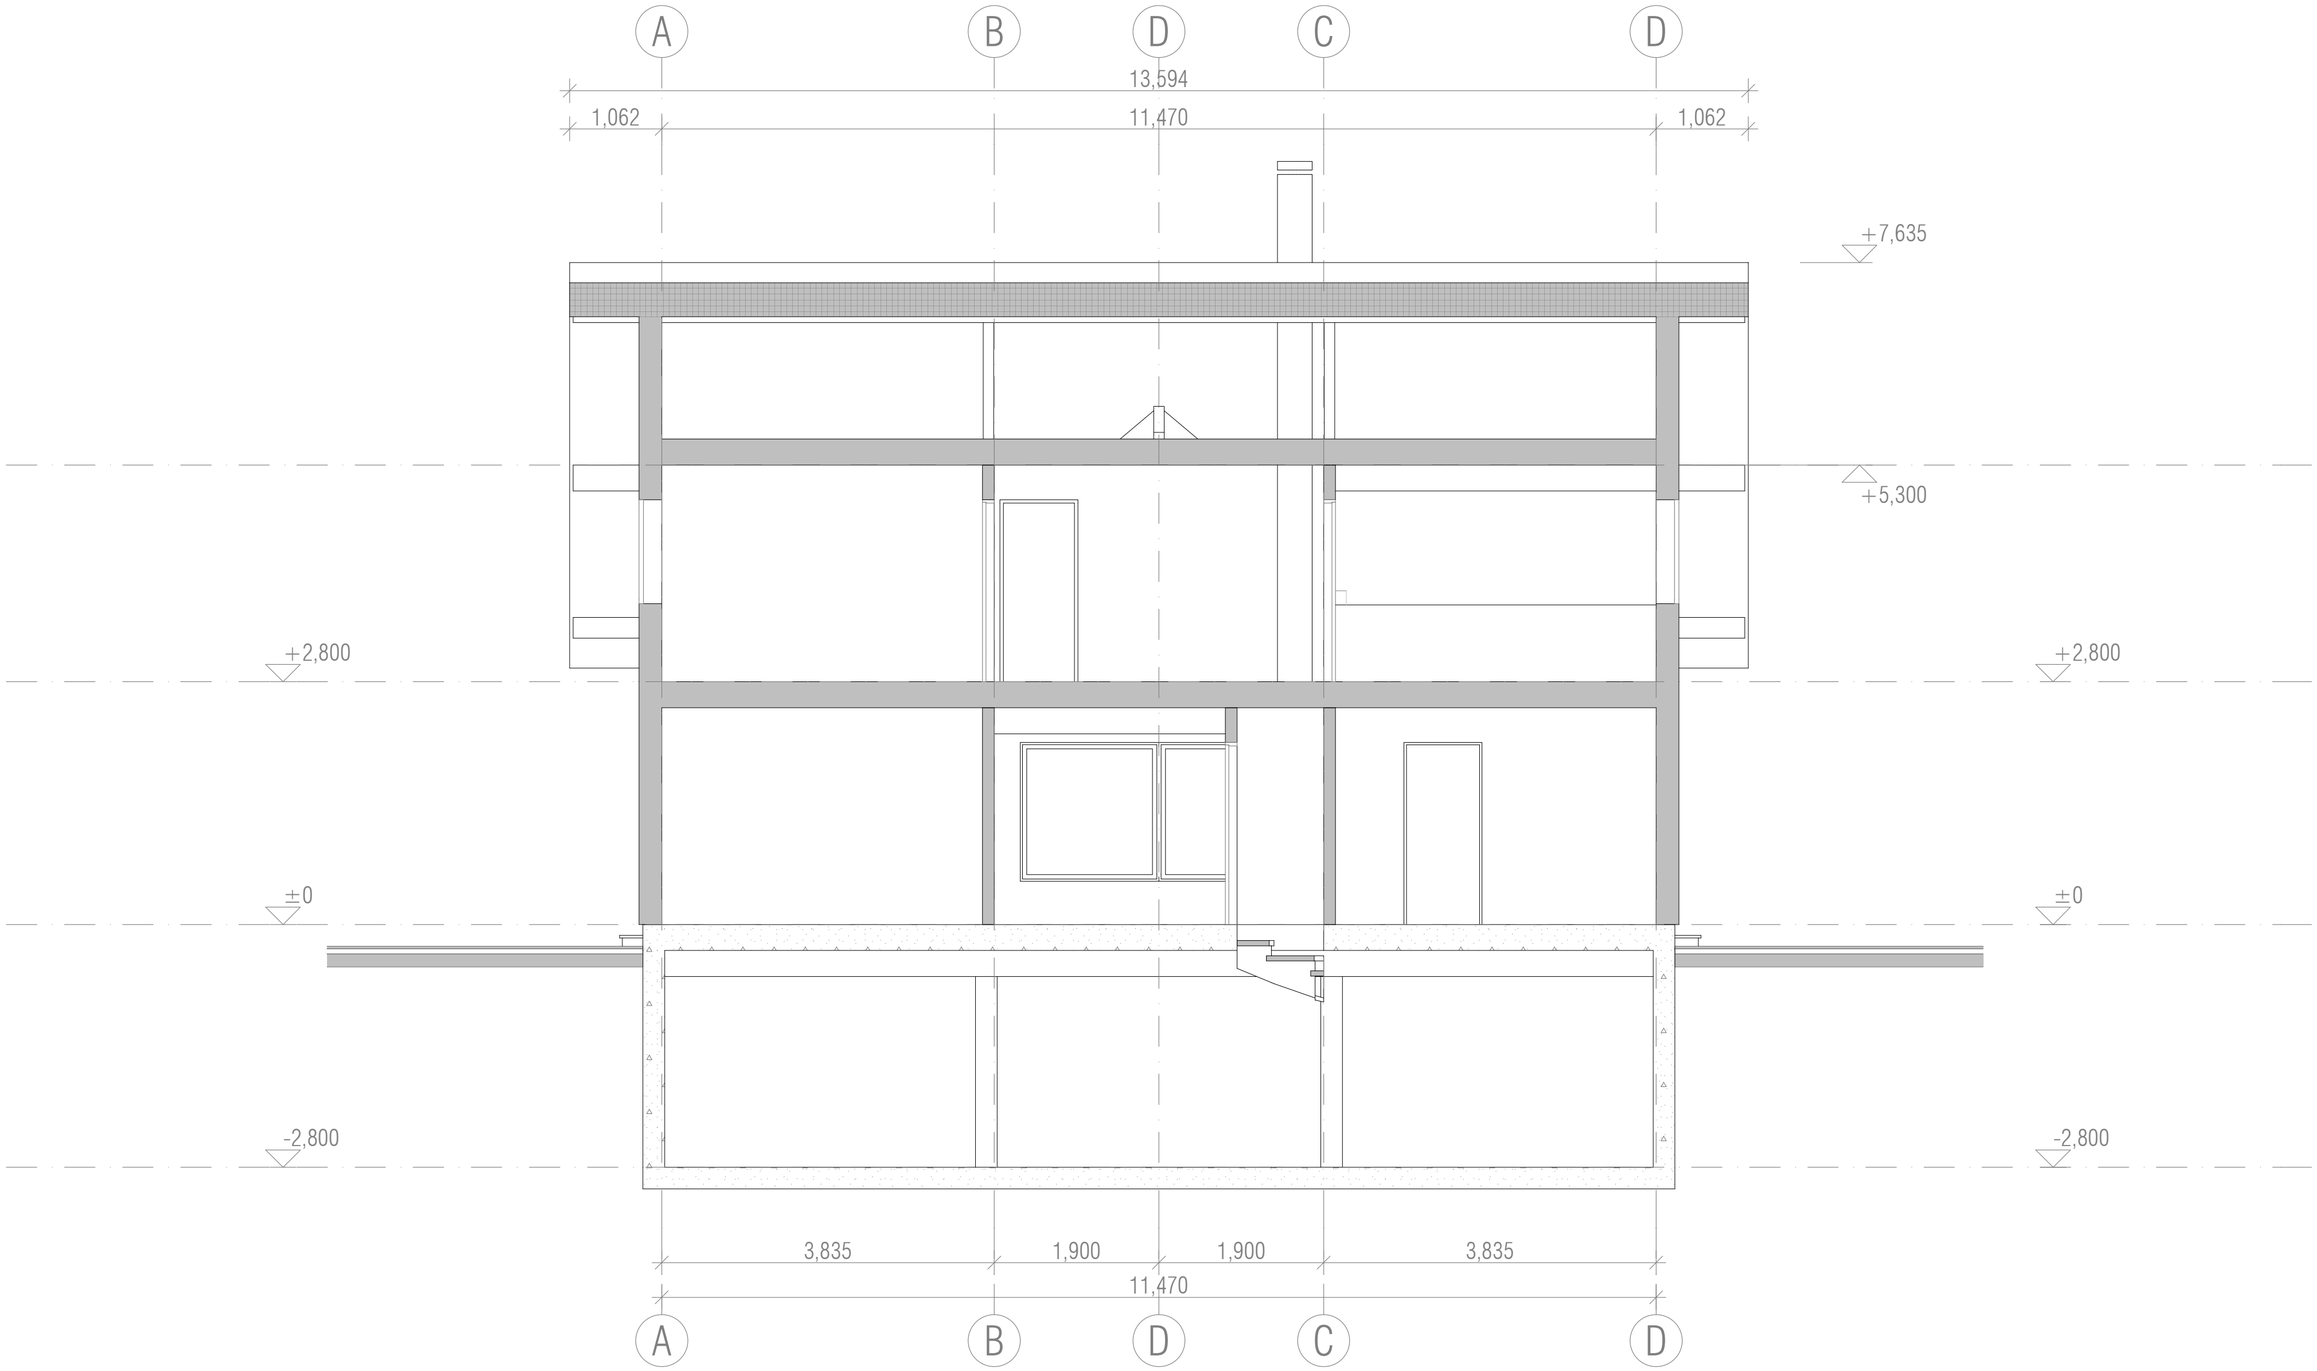

House: CH40-2
Page: MB.17

Drawing: SECTION F
Scale: 1:50 (Paper: A2 landscape)

CONCEPTHOME
ARCHITECTURE & ENGINEERING
http://www.concepthome.com/

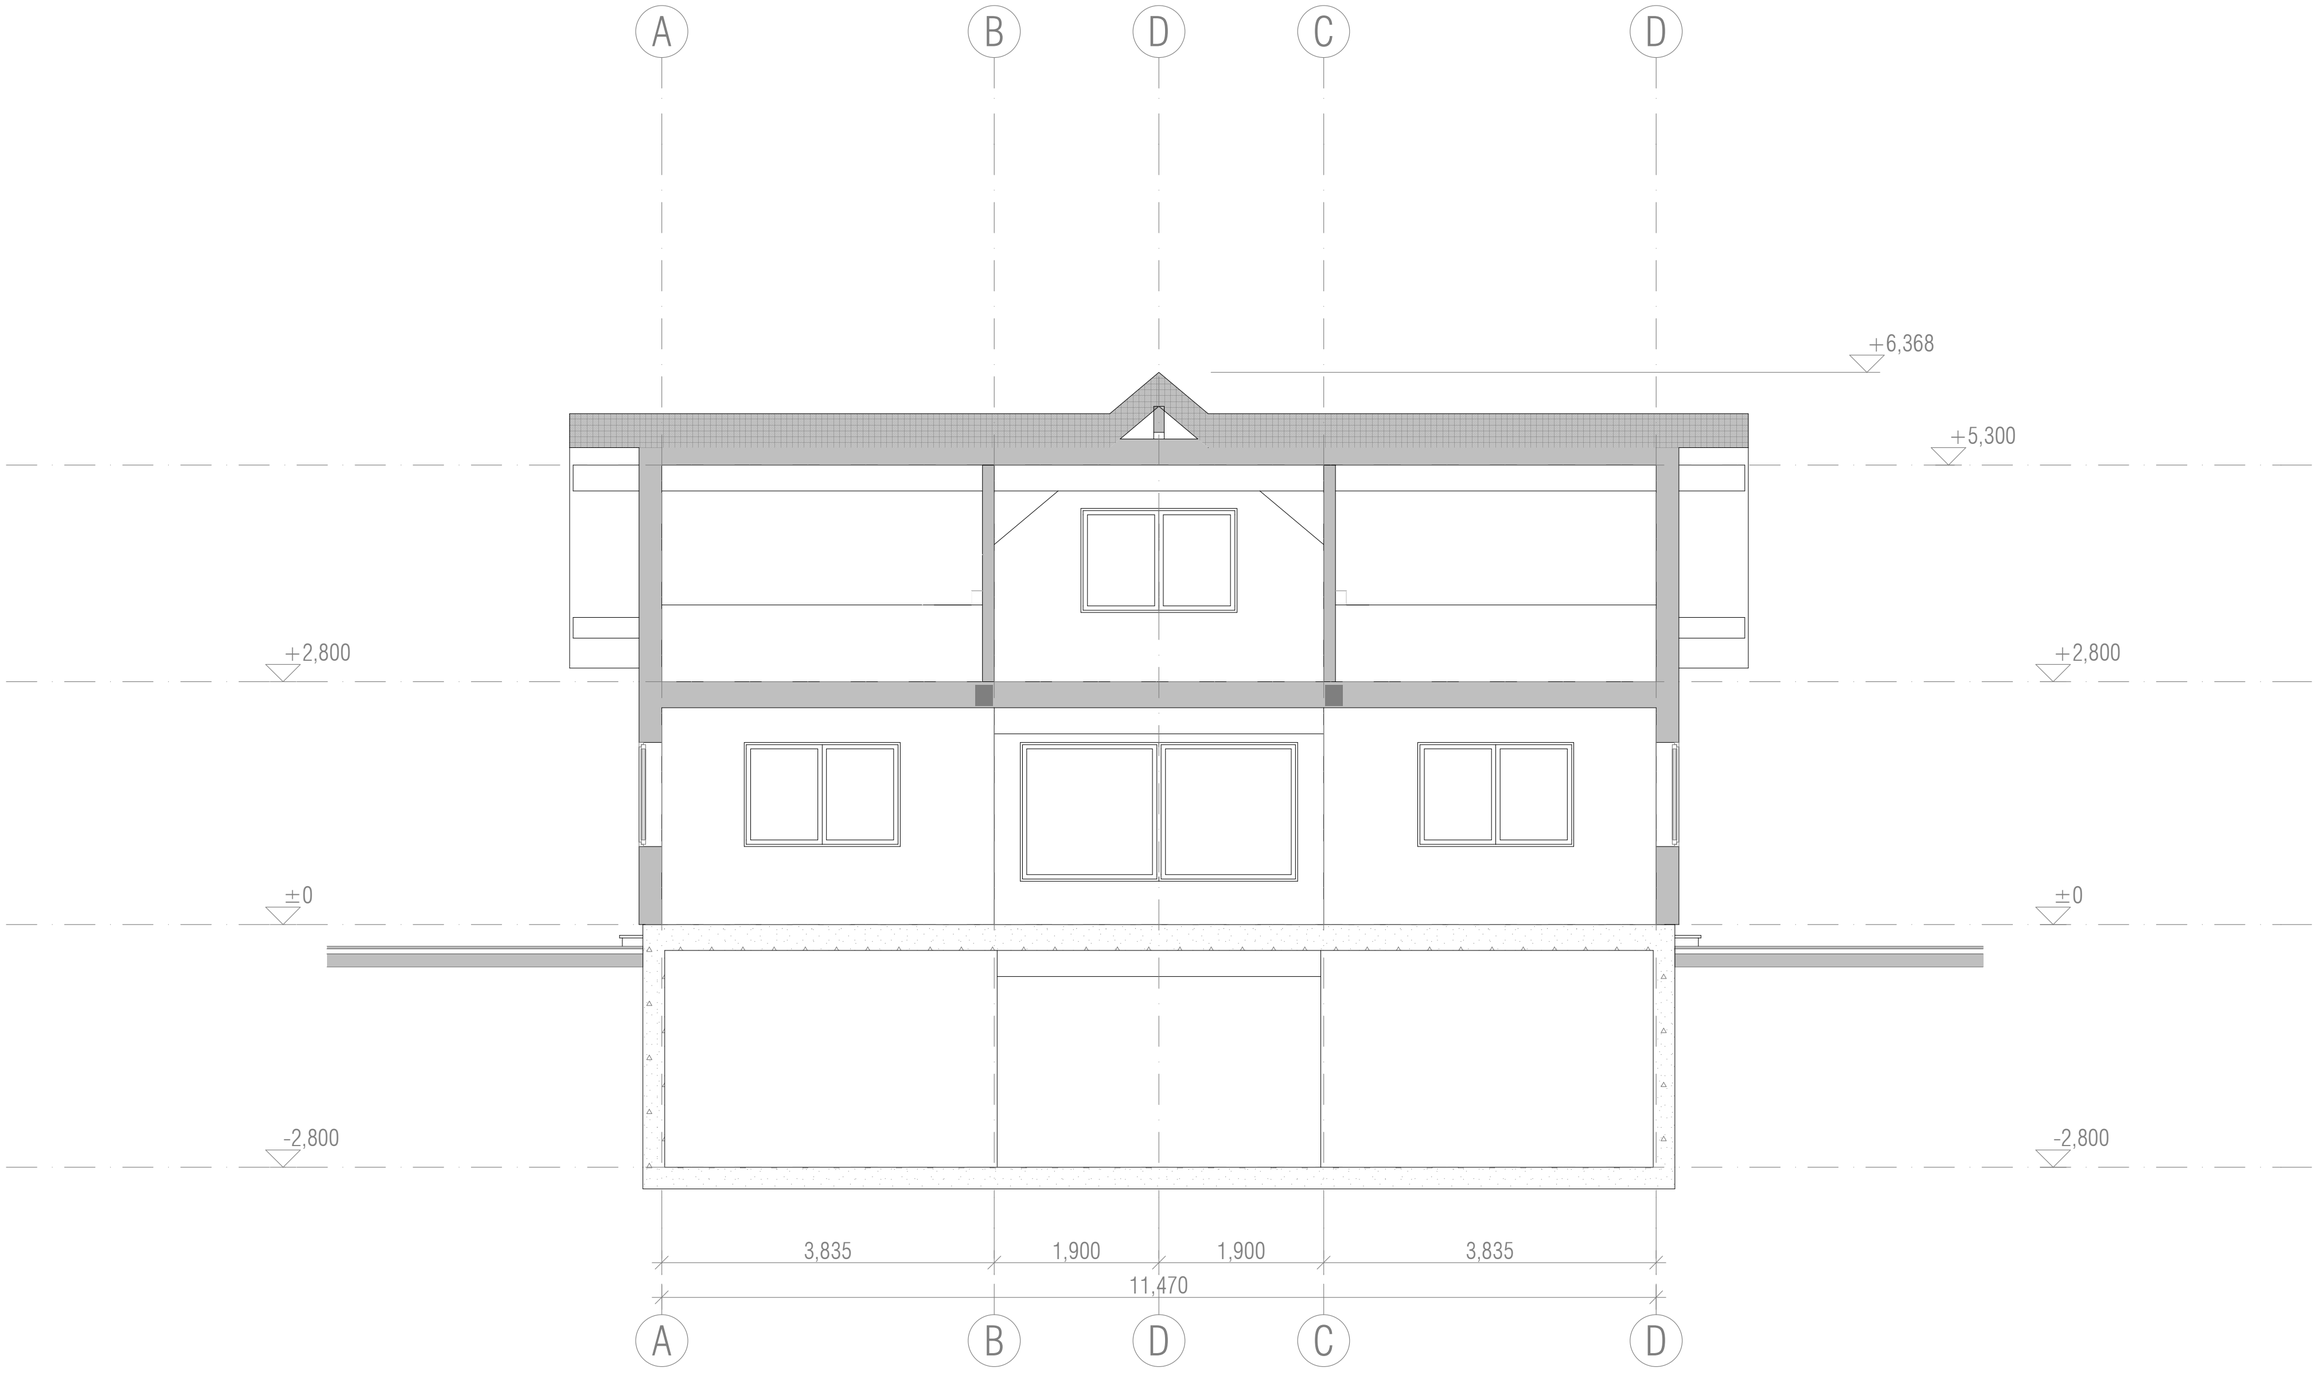

House: CH40-2
Page: MB.18

Drawing: SECTION G
Scale: 1:50 (Paper: A2 landscape)

CONCEPTHOME
ARCHITECTURE & ENGINEERING
http://www.concepthome.com/

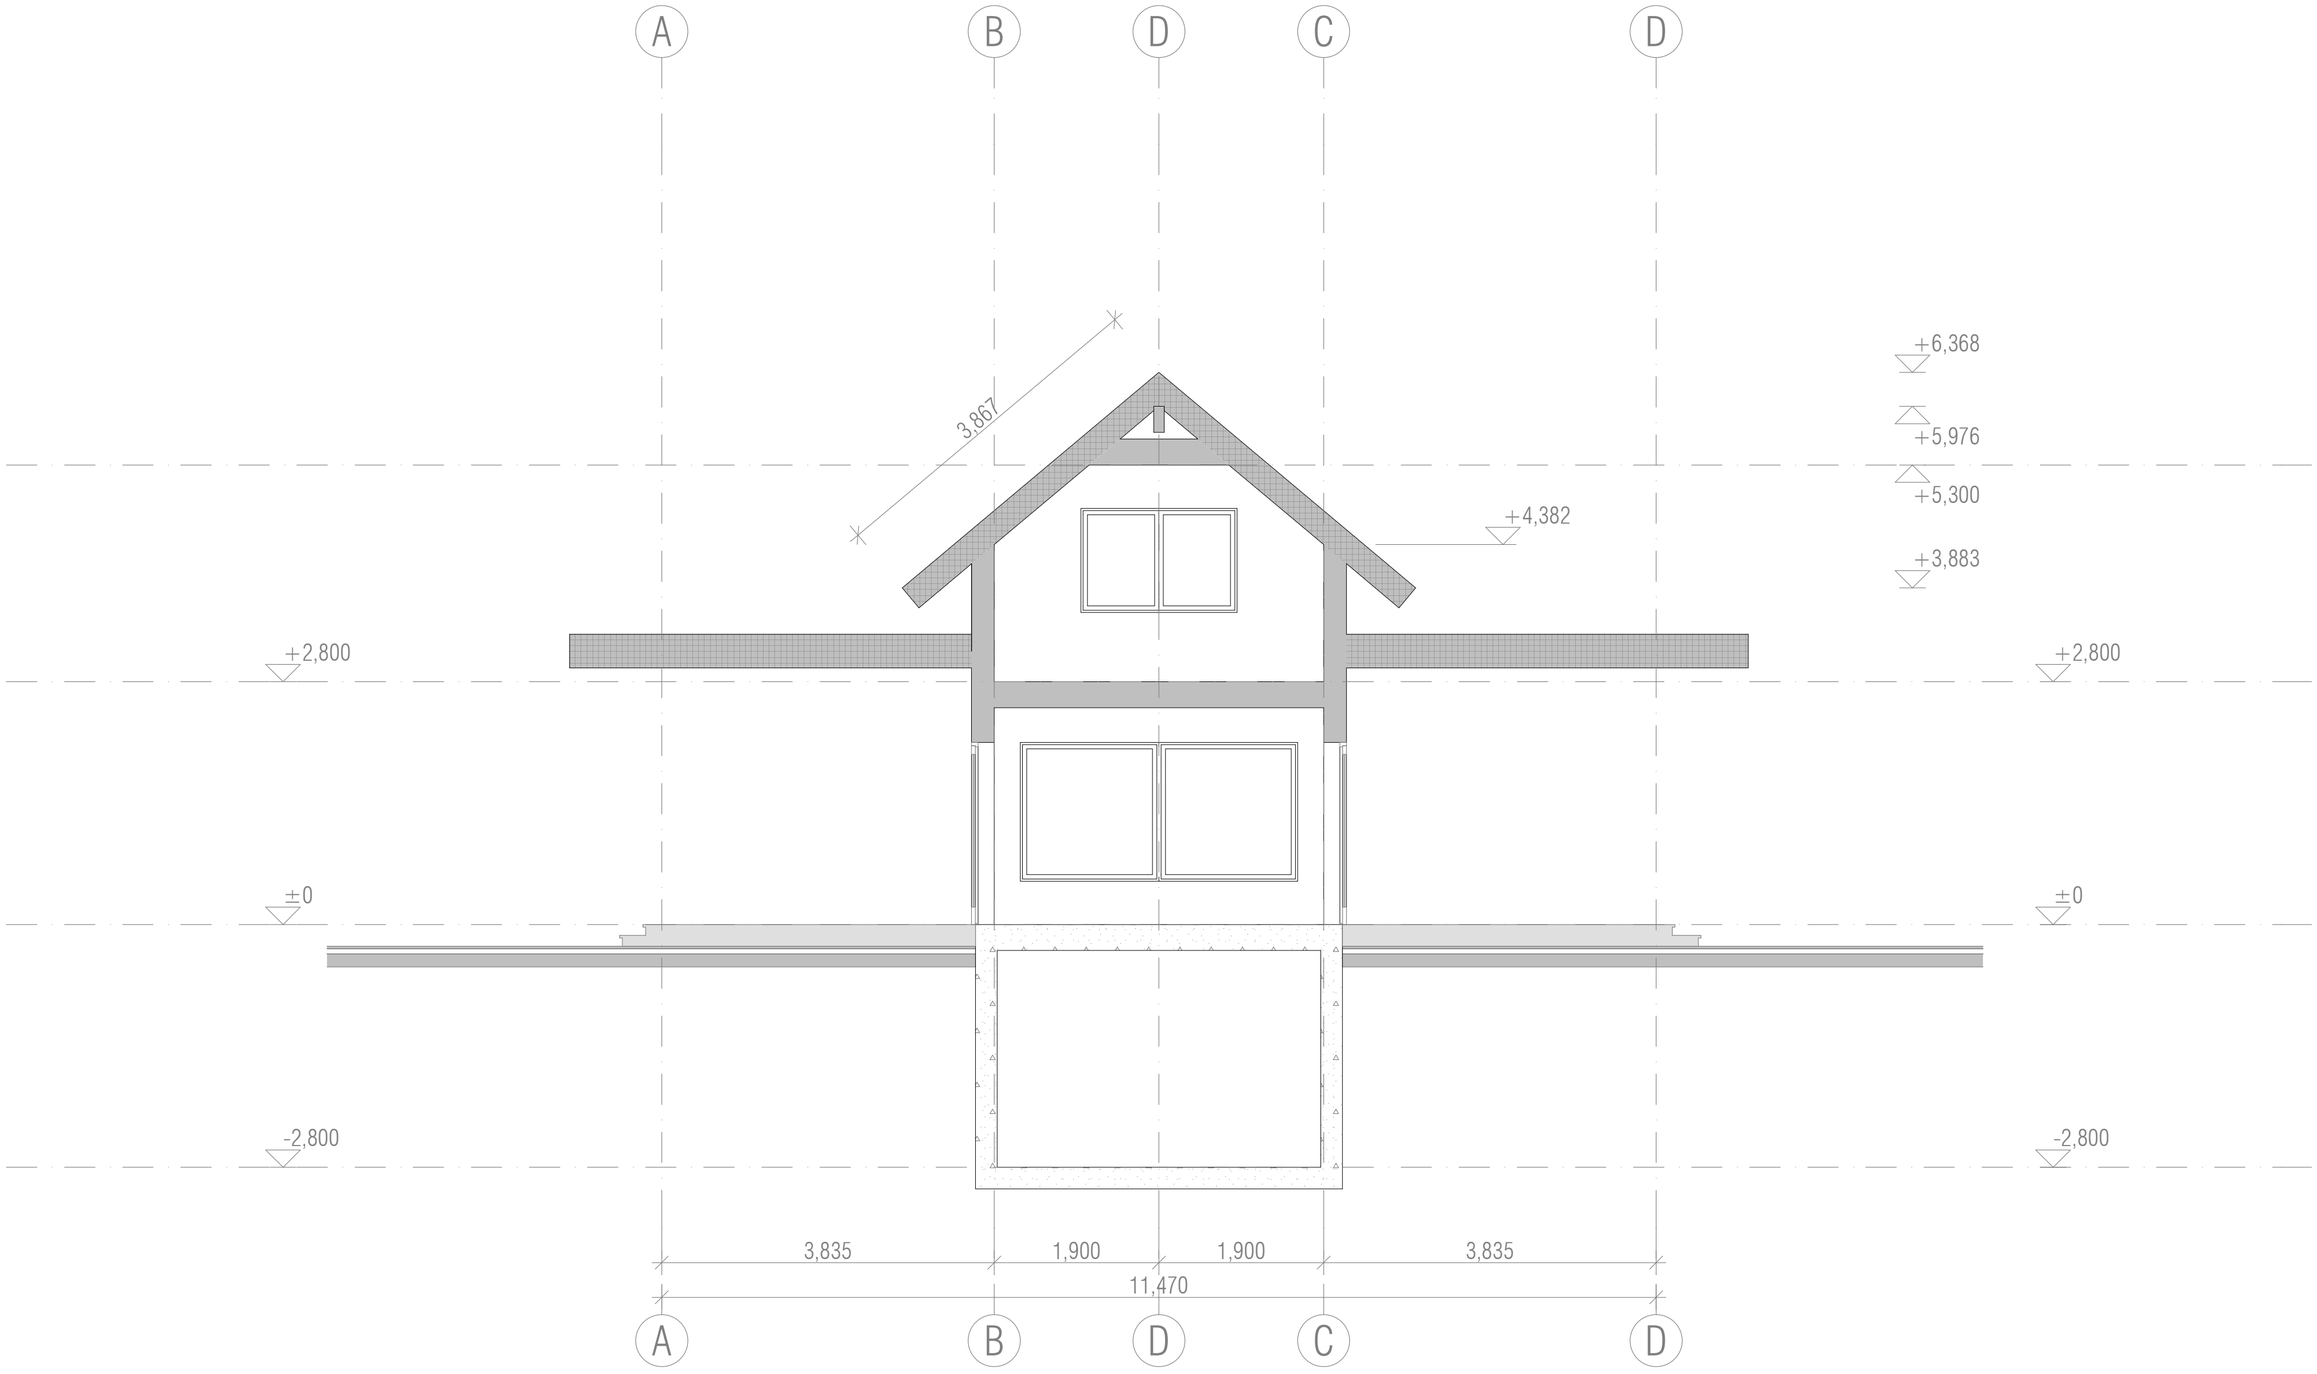

House: CH40-2
Page: MB.19

Drawing: SECTION H
Scale: 1:50 (Paper: A2 landscape)

CONCEPTHOME
ARCHITECTURE & ENGINEERING
http://www.concepthome.com/

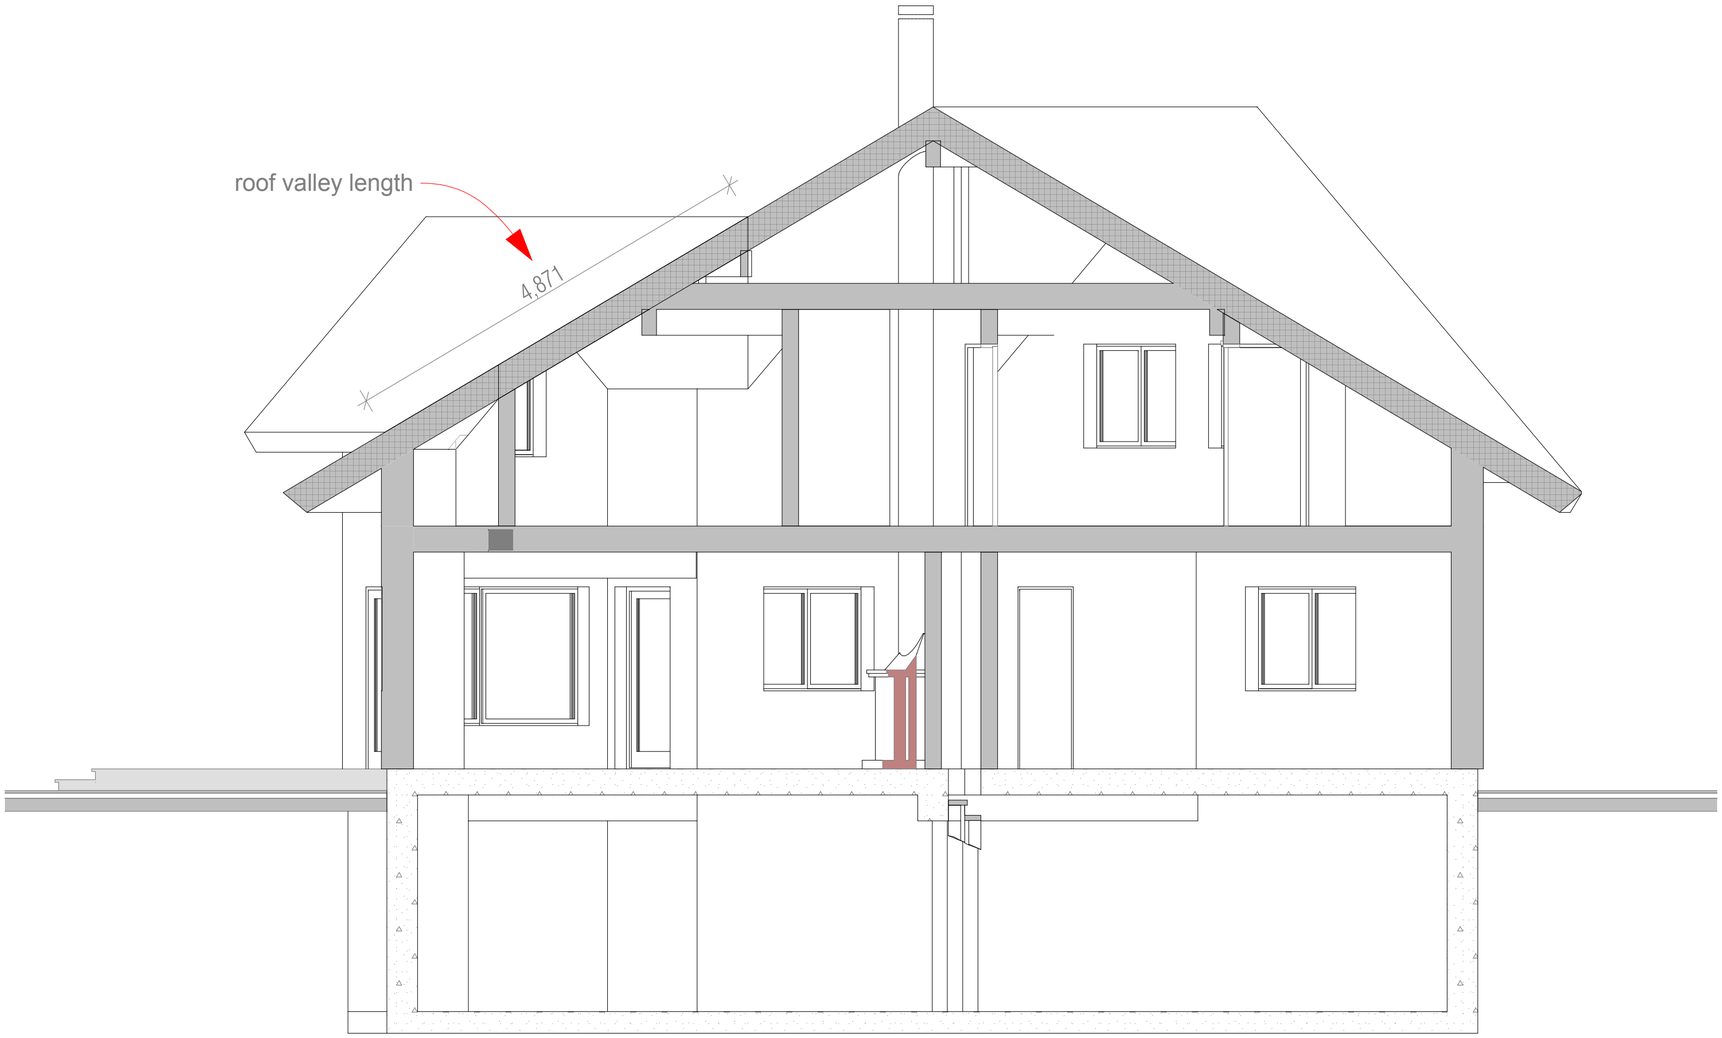

House: CH40-2
Page: MB.20

Drawing: SECTION R1
Scale: 1:50 (Paper: A2 landscape)

CONCEPTHOME
ARCHITECTURE & ENGINEERING
http://www.conceptthome.com/