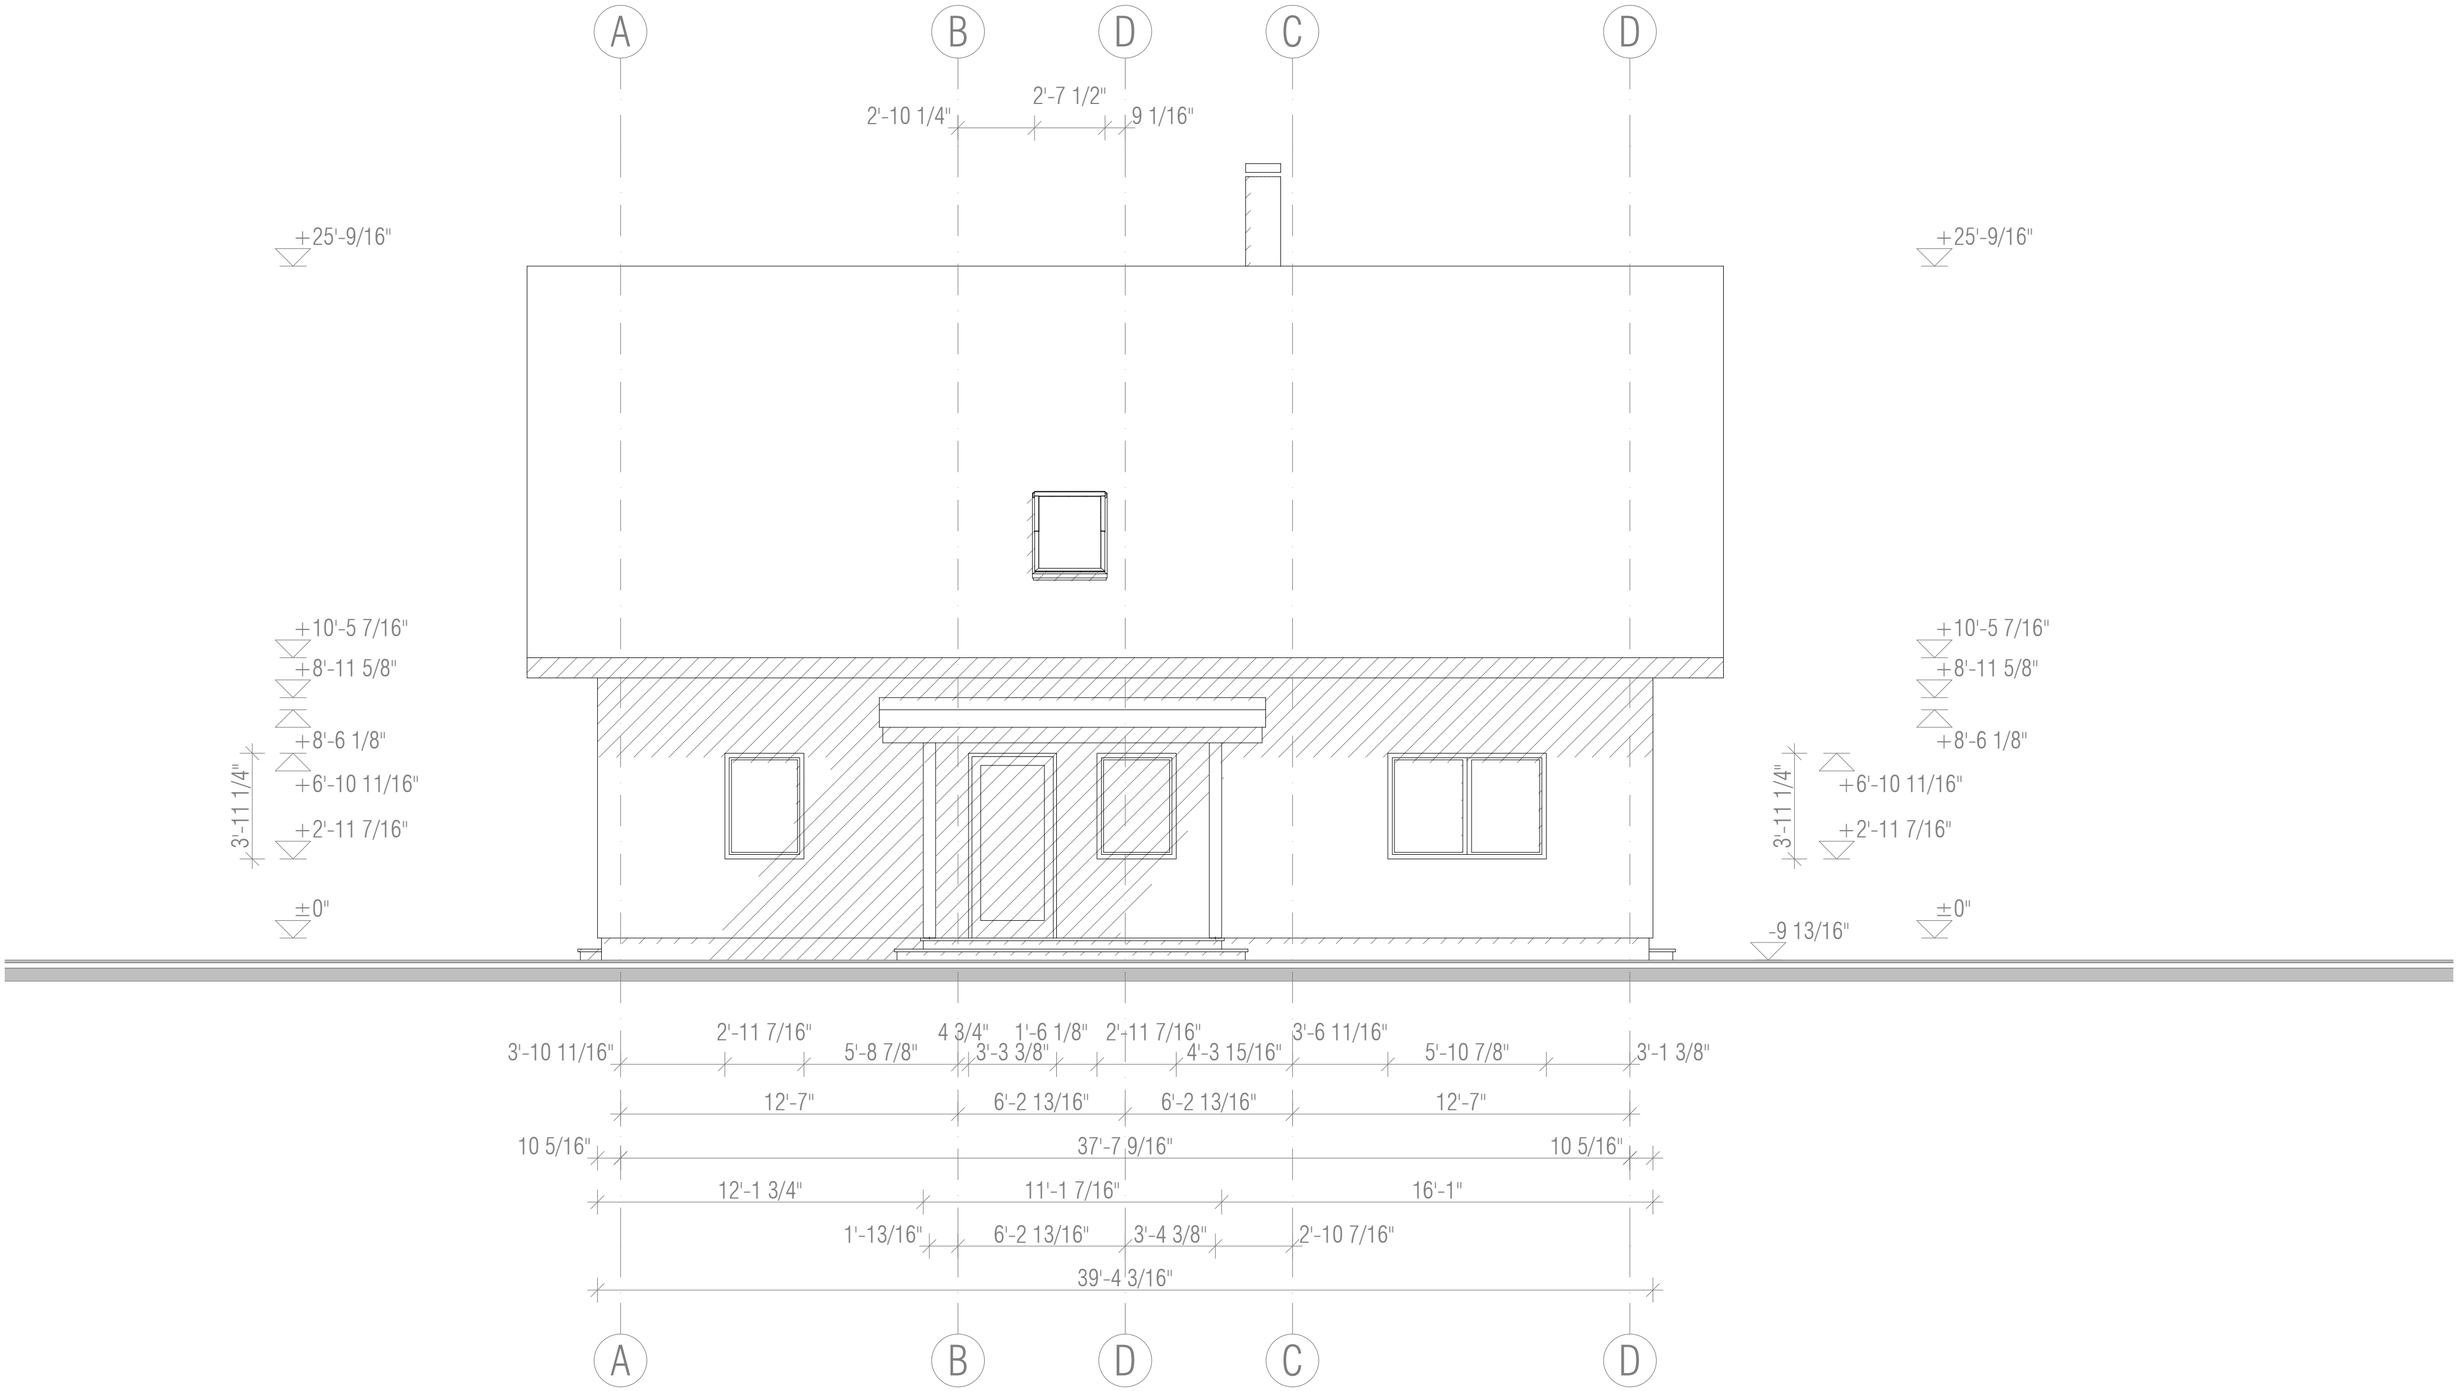

House: CH40-2
Page: IB.08

Drawing: ELEVATION FRONT
Scale: 1/4" = 1'-0" (Paper: Arch C landscape)

CONCEPTHOME
ARCHITECTURE & ENGINEERING
http://www.conceptthome.com/

House: CH40-2
Page: IB.09

Drawing: ELEVATION LEFT
Scale: 1/4" = 1'-0" (Paper: Arch C landscape)

CONCEPTHOME
ARCHITECTURE & ENGINEERING
http://www.conceptthome.com/

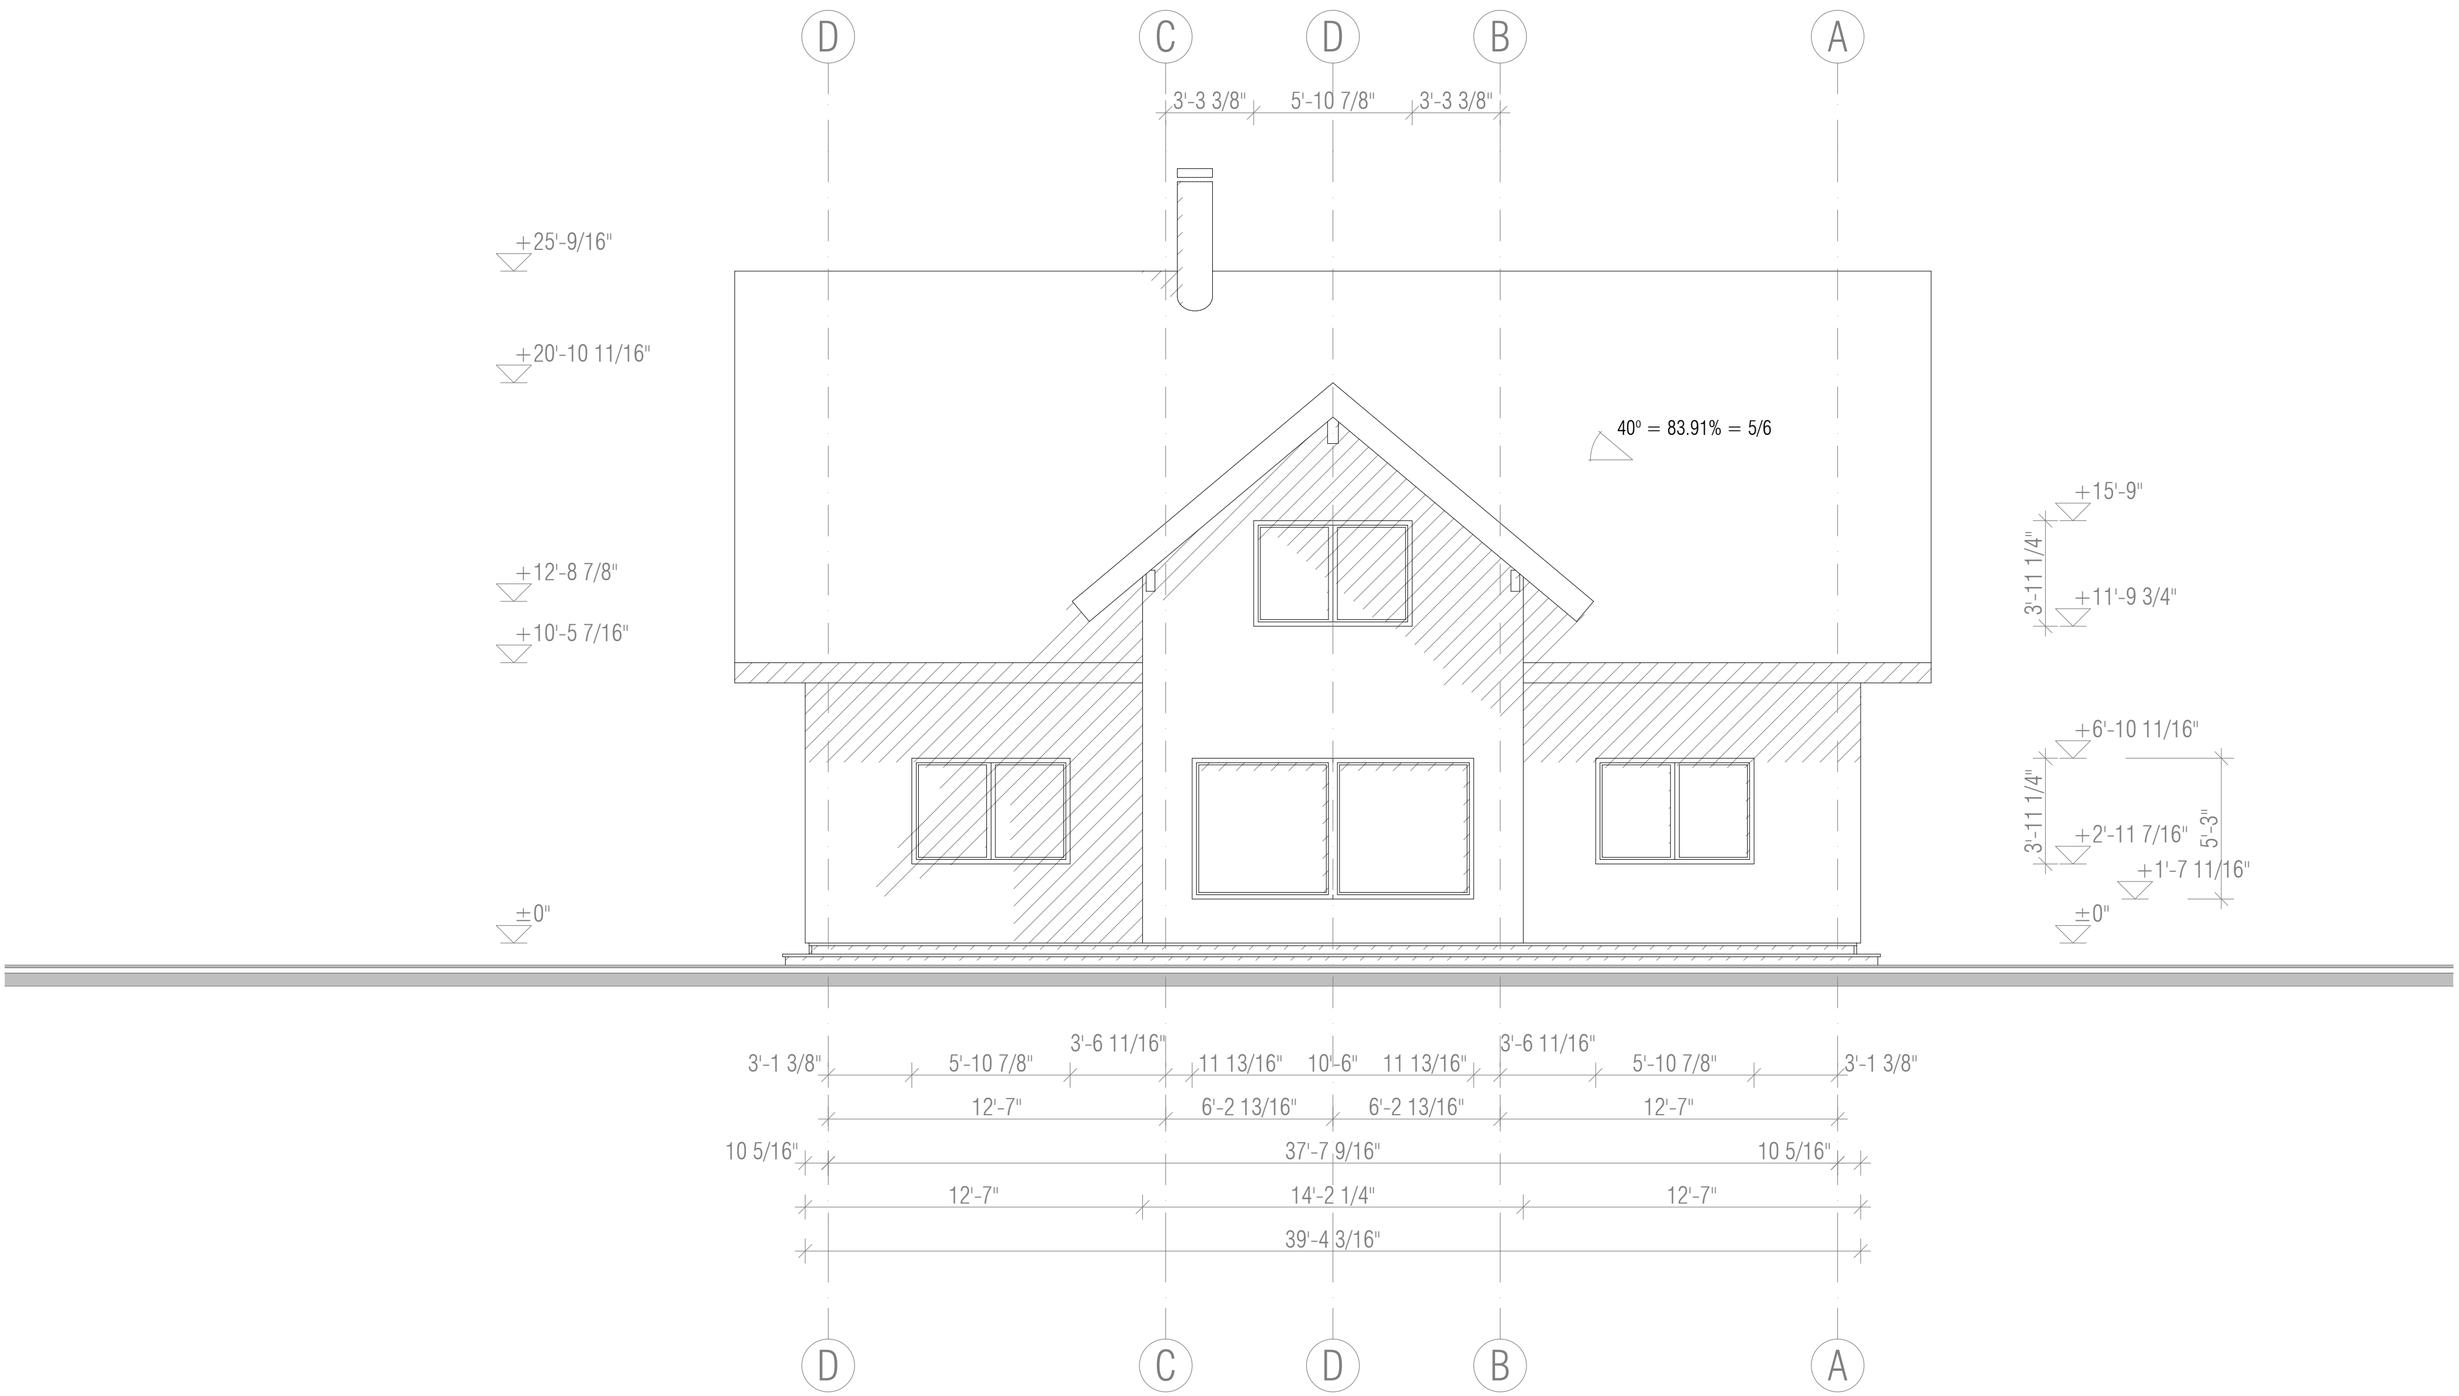

House: CH40-2
Page: IB.10

Drawing: ELEVATION REAR
Scale: 1/4" = 1'-0" (Paper: Arch C landscape)

CONCEPTHOME
ARCHITECTURE & ENGINEERING
http://www.conceptthome.com/

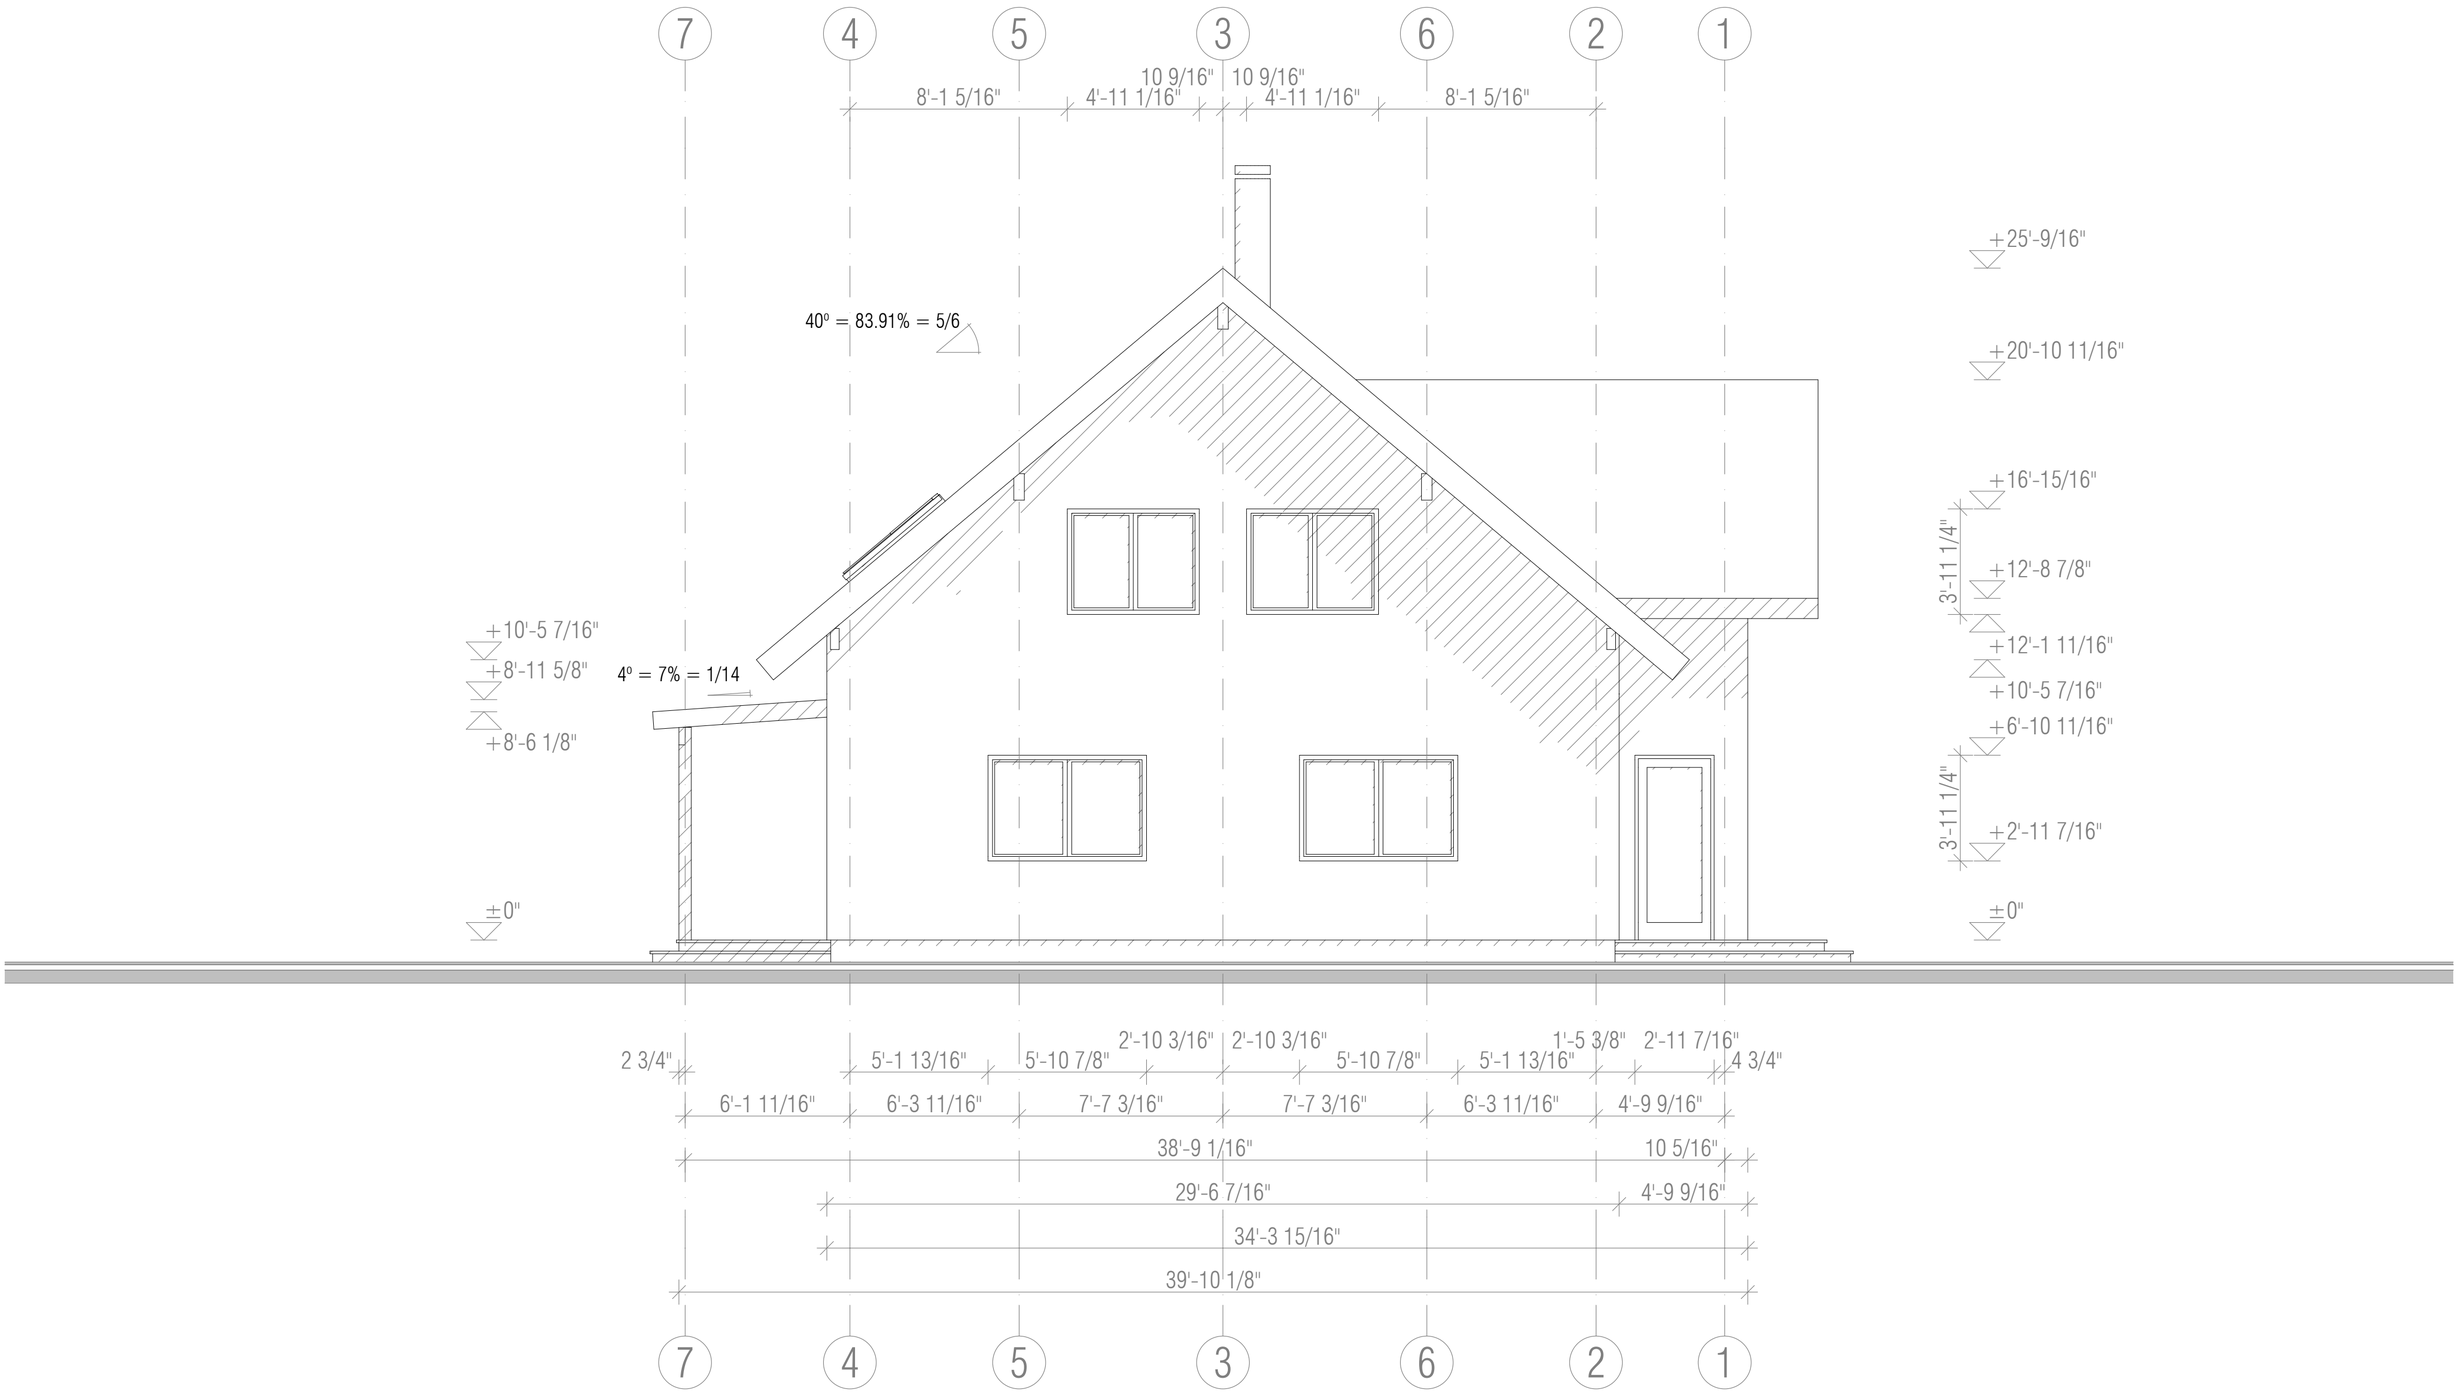

House: CH40-2
Page: IB.11

Drawing: ELEVATION RIGHT
Scale: 1/4" = 1'-0" (Paper: Arch C landscape)

CONCEPTHOME
ARCHITECTURE & ENGINEERING
http://www.conceptthome.com/

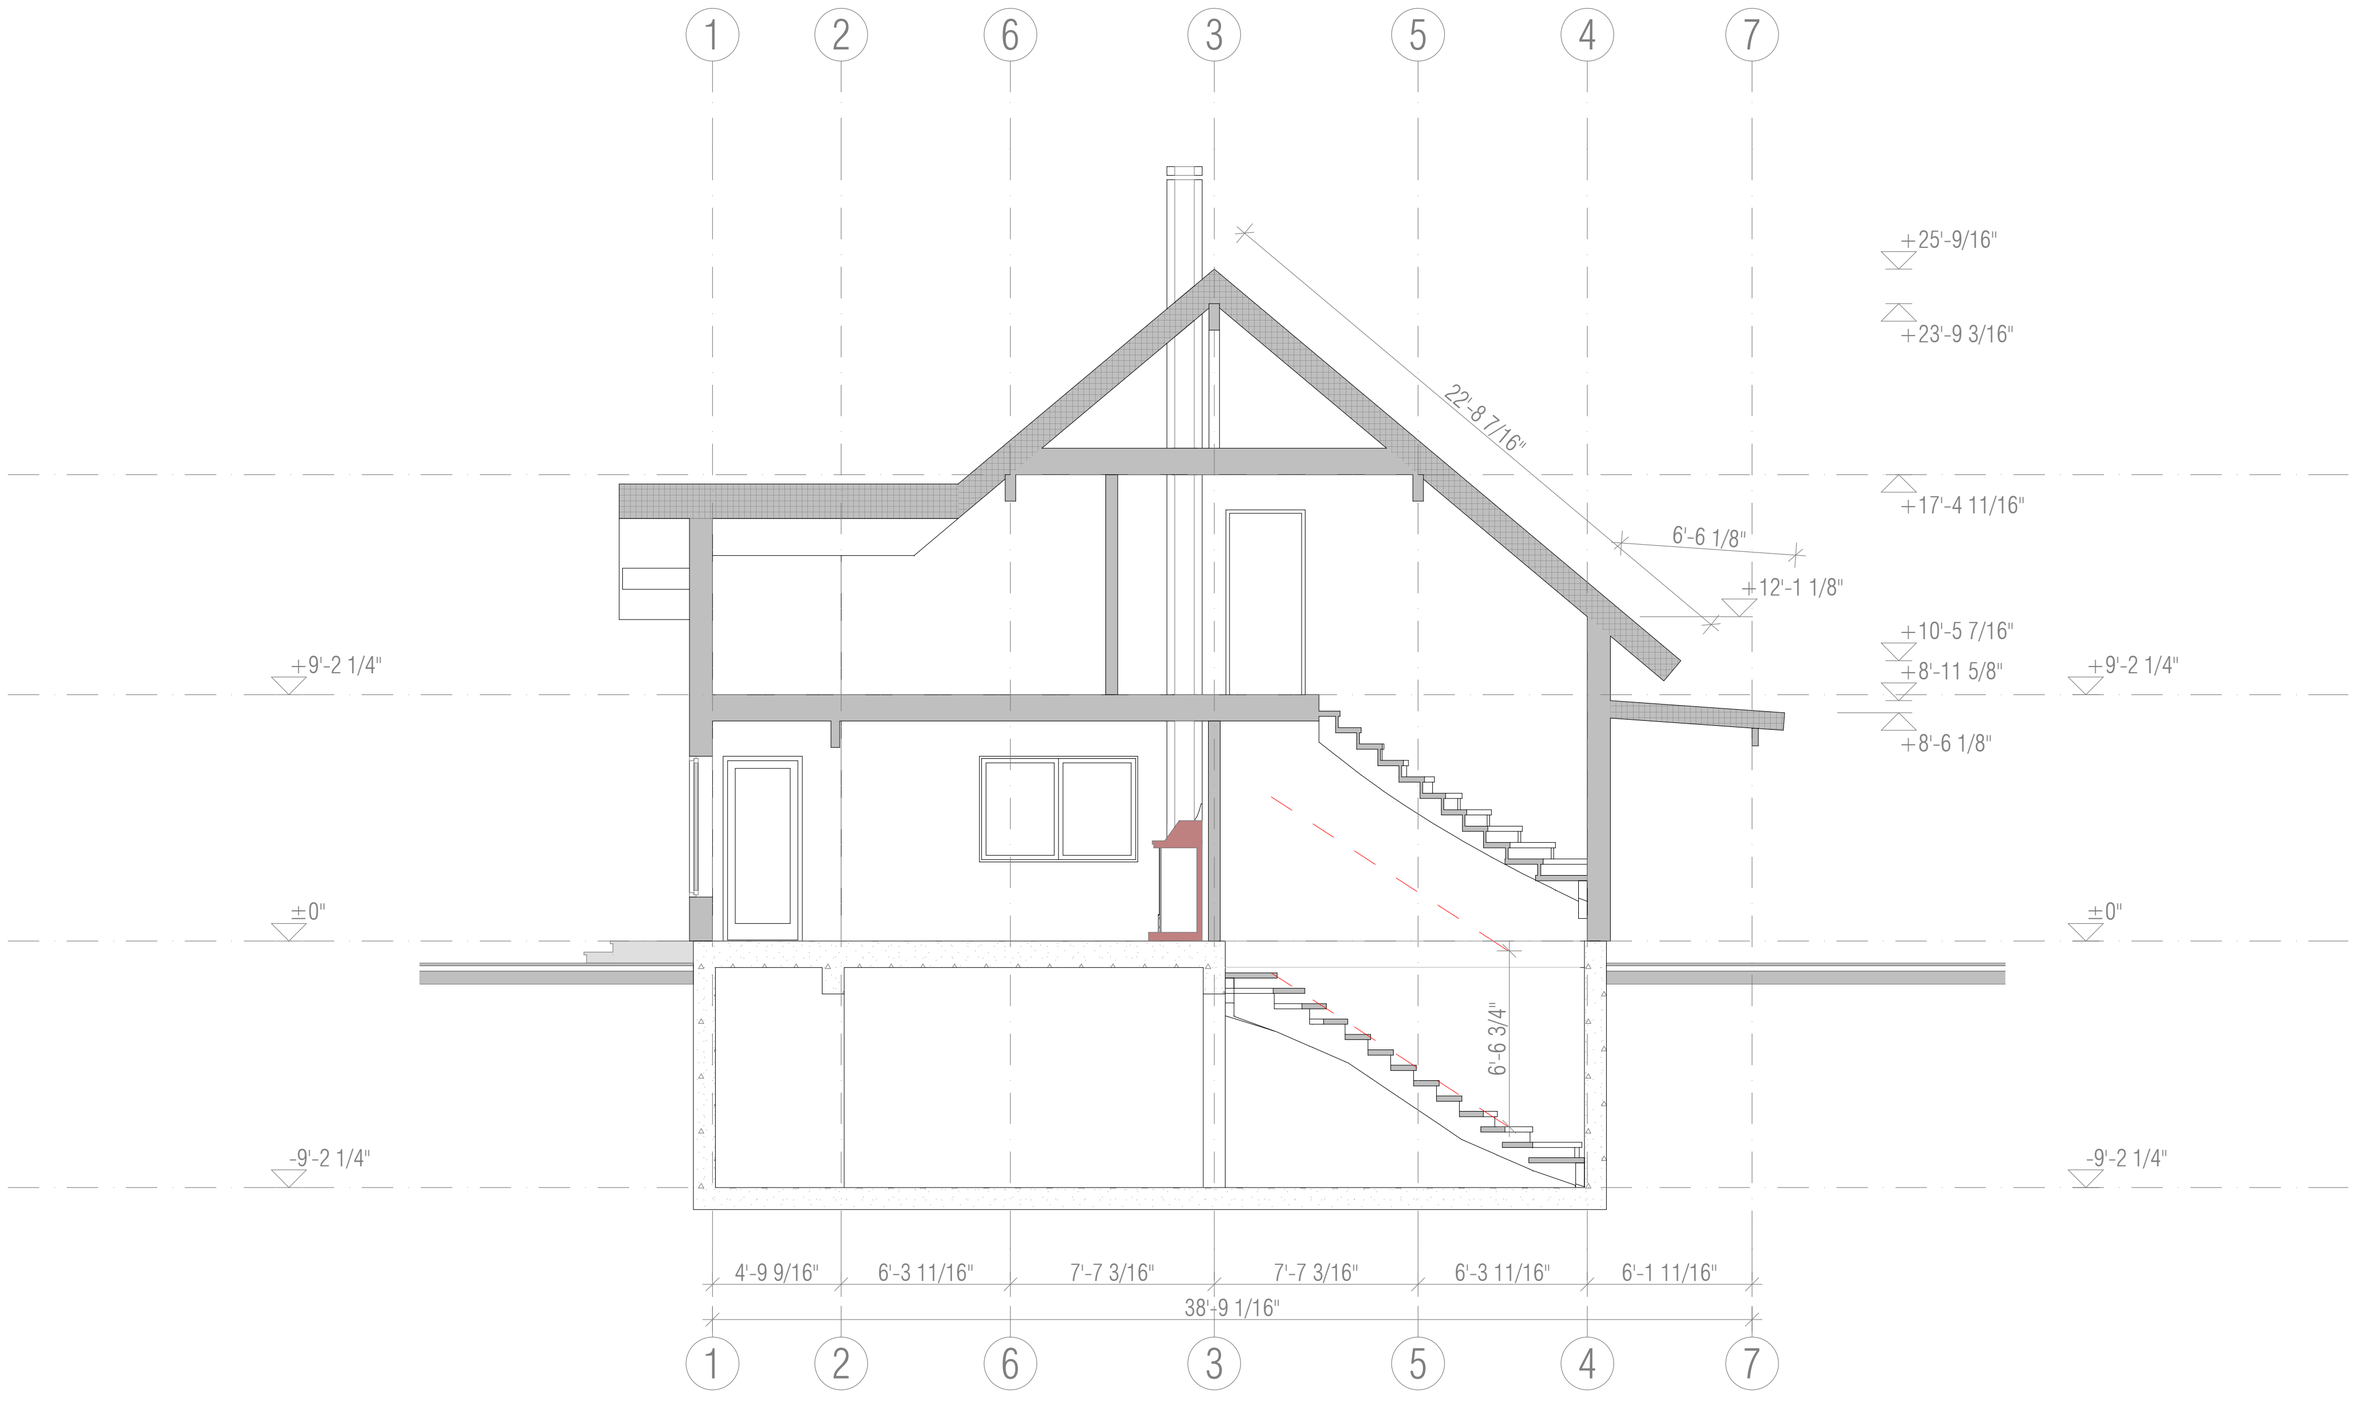

House: CH40-2
Page: IB.12

Drawing: SECTION A
Scale: 1/4" = 1'-0" (Paper: Arch C landscape)

CONCEPTHOME
ARCHITECTURE & ENGINEERING
http://www.conceptthome.com/

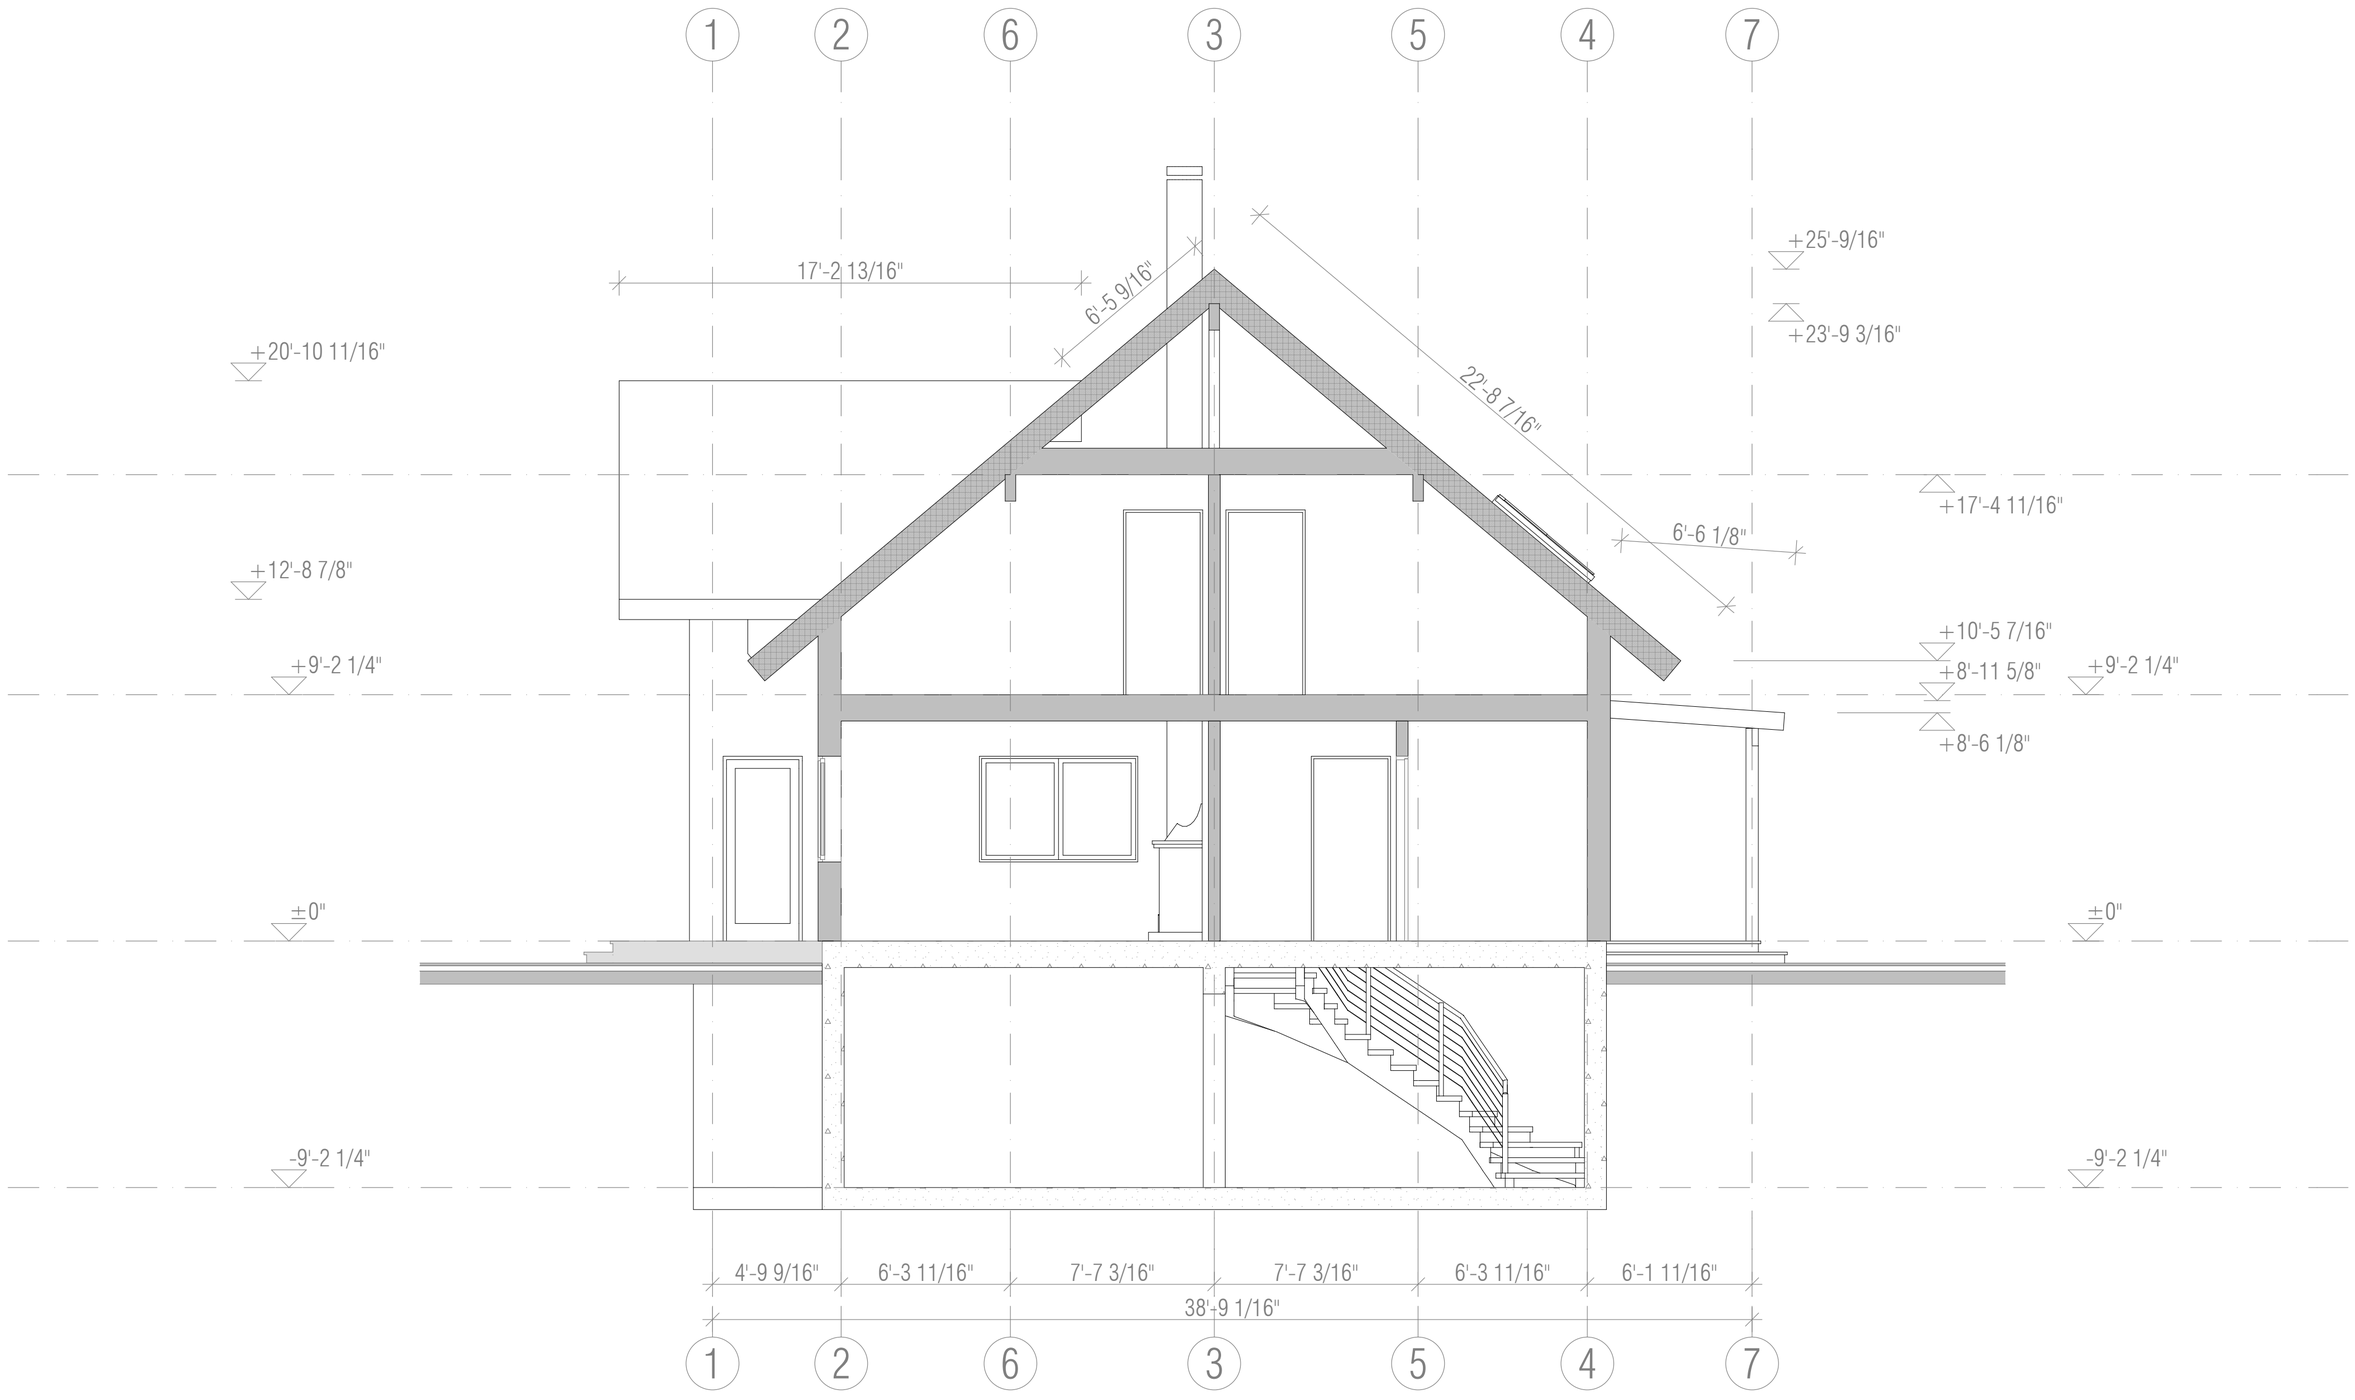

House: CH40-2
Page: IB.13

Drawing: SECTION B
Scale: 1/4" = 1'-0" (Paper: Arch C landscape)

CONCEPTHOME
ARCHITECTURE & ENGINEERING
http://www.conceptthome.com/

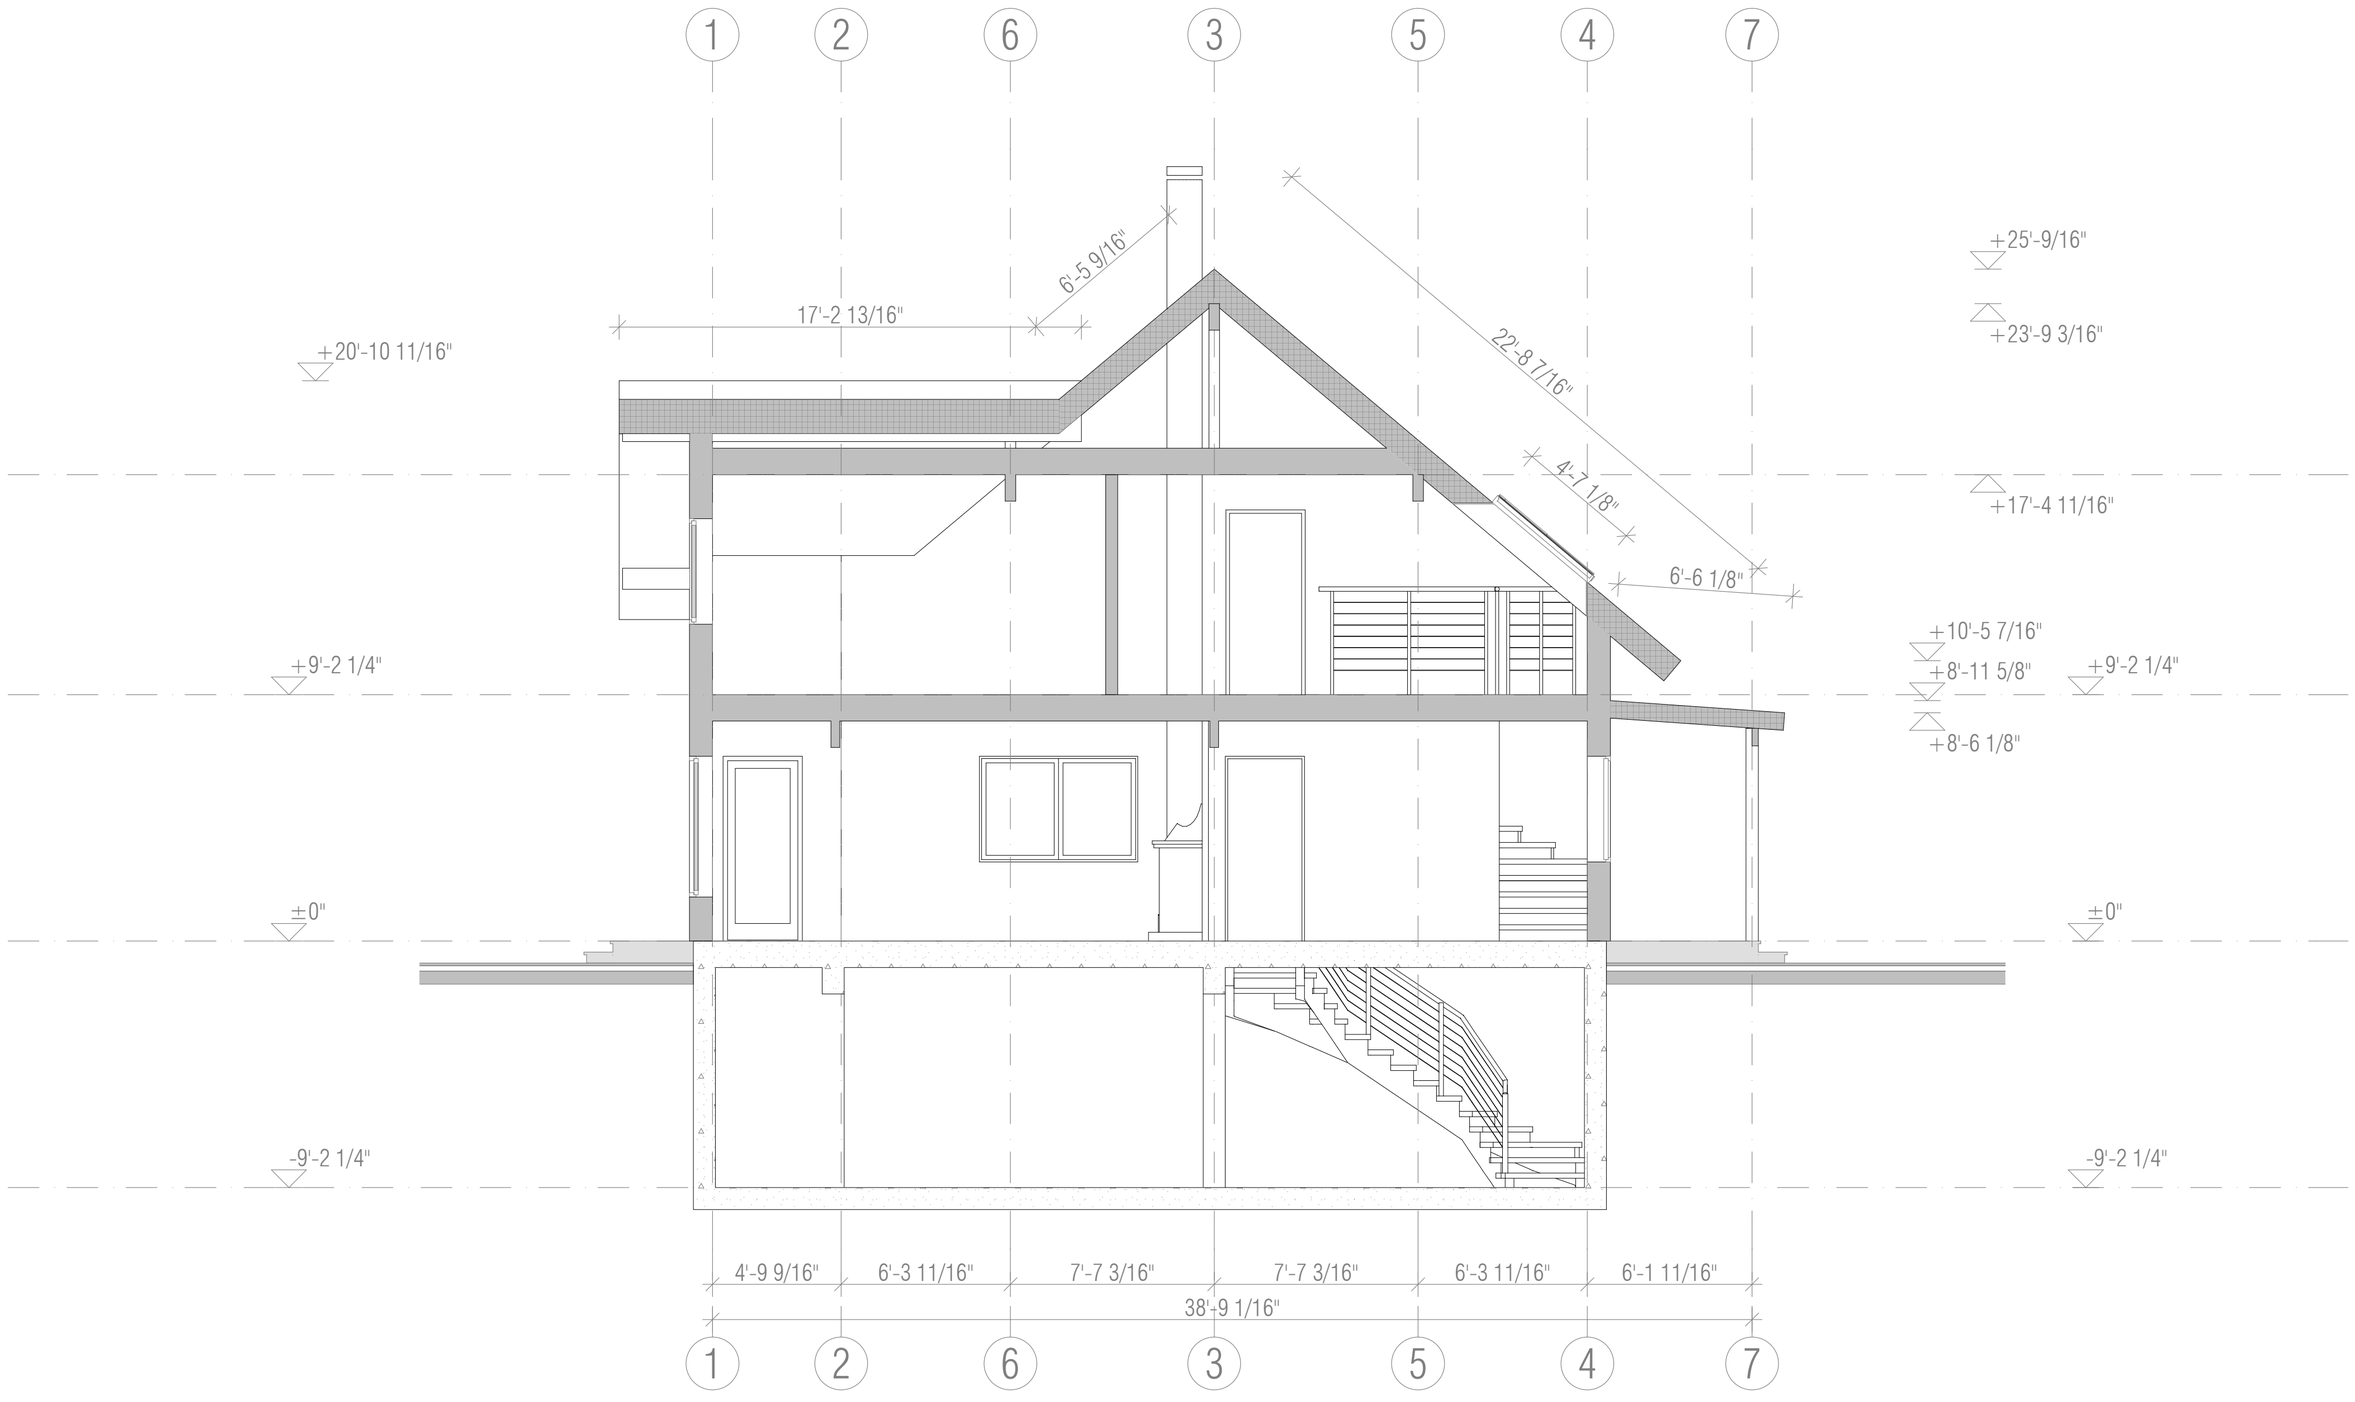

House: CH40-2
Page: IB.14

Drawing: SECTION C
Scale: 1/4" = 1'-0" (Paper: Arch C landscape)

CONCEPTHOME
ARCHITECTURE & ENGINEERING
http://www.conceptthome.com/

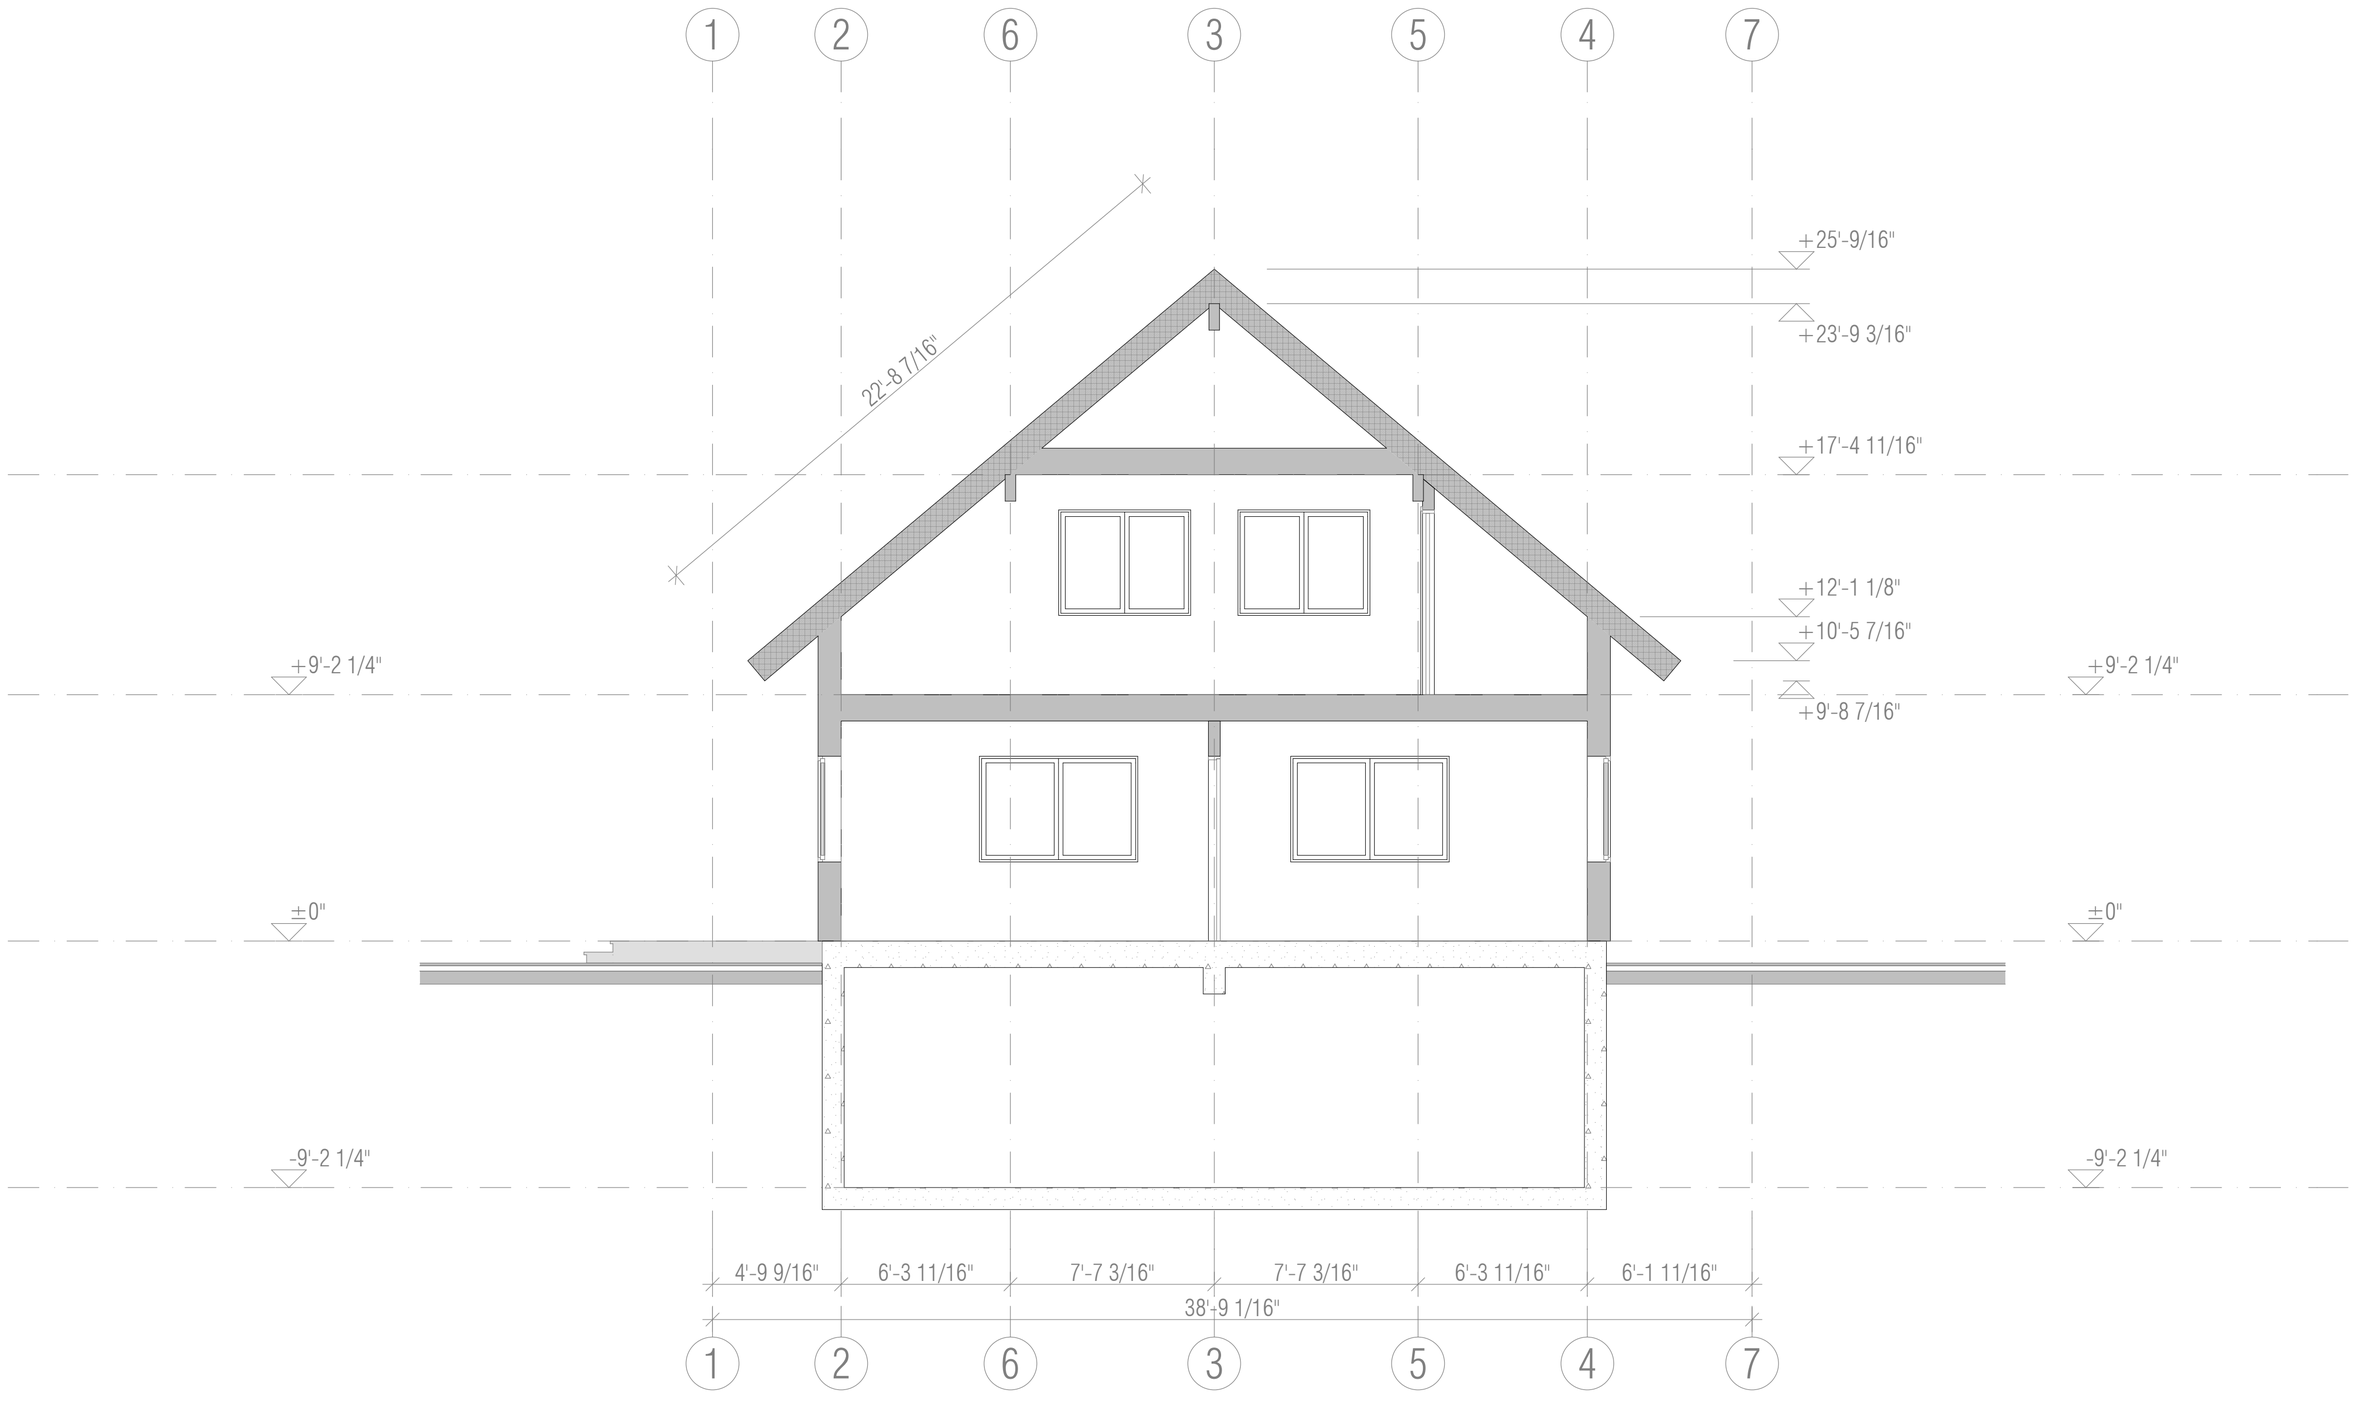

House: CH40-2
Page: IB.15

Drawing: SECTION D
Scale: 1/4" = 1'-0" (Paper: Arch C landscape)

CONCEPTHOME
ARCHITECTURE & ENGINEERING
http://www.conceptthome.com/

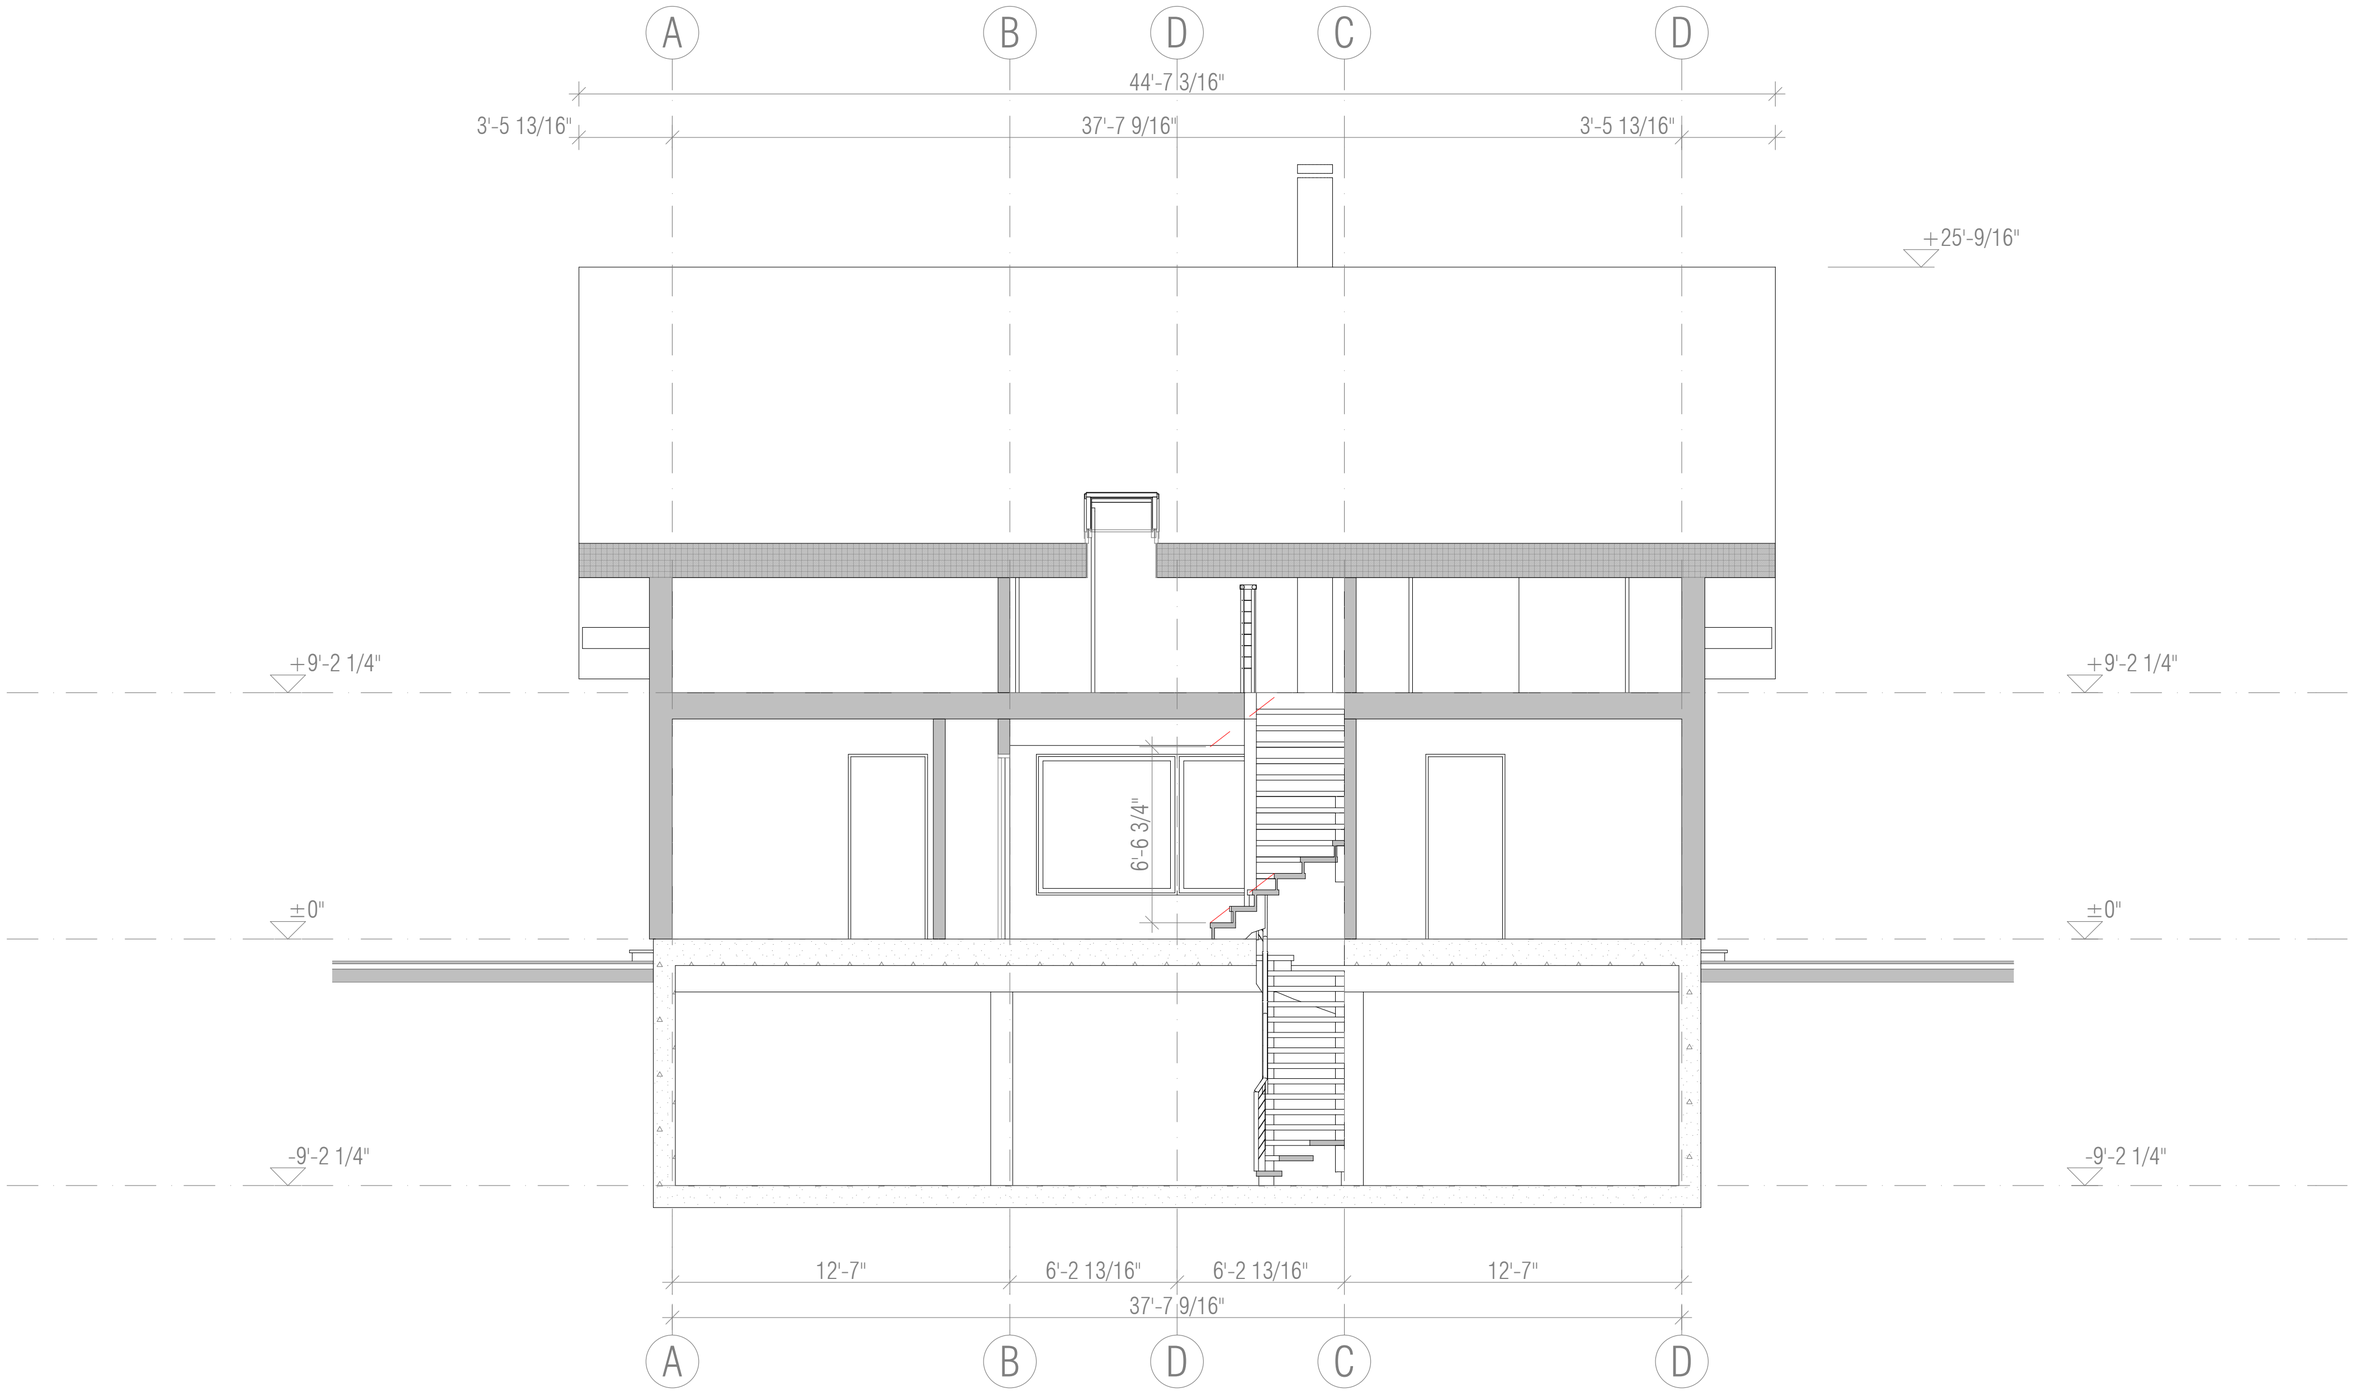

House: CH40-2
Page: IB.16

Drawing: SECTION E
Scale: 1/4" = 1'-0" (Paper: Arch C landscape)

CONCEPTHOME
ARCHITECTURE & ENGINEERING
http://www.concepthome.com/

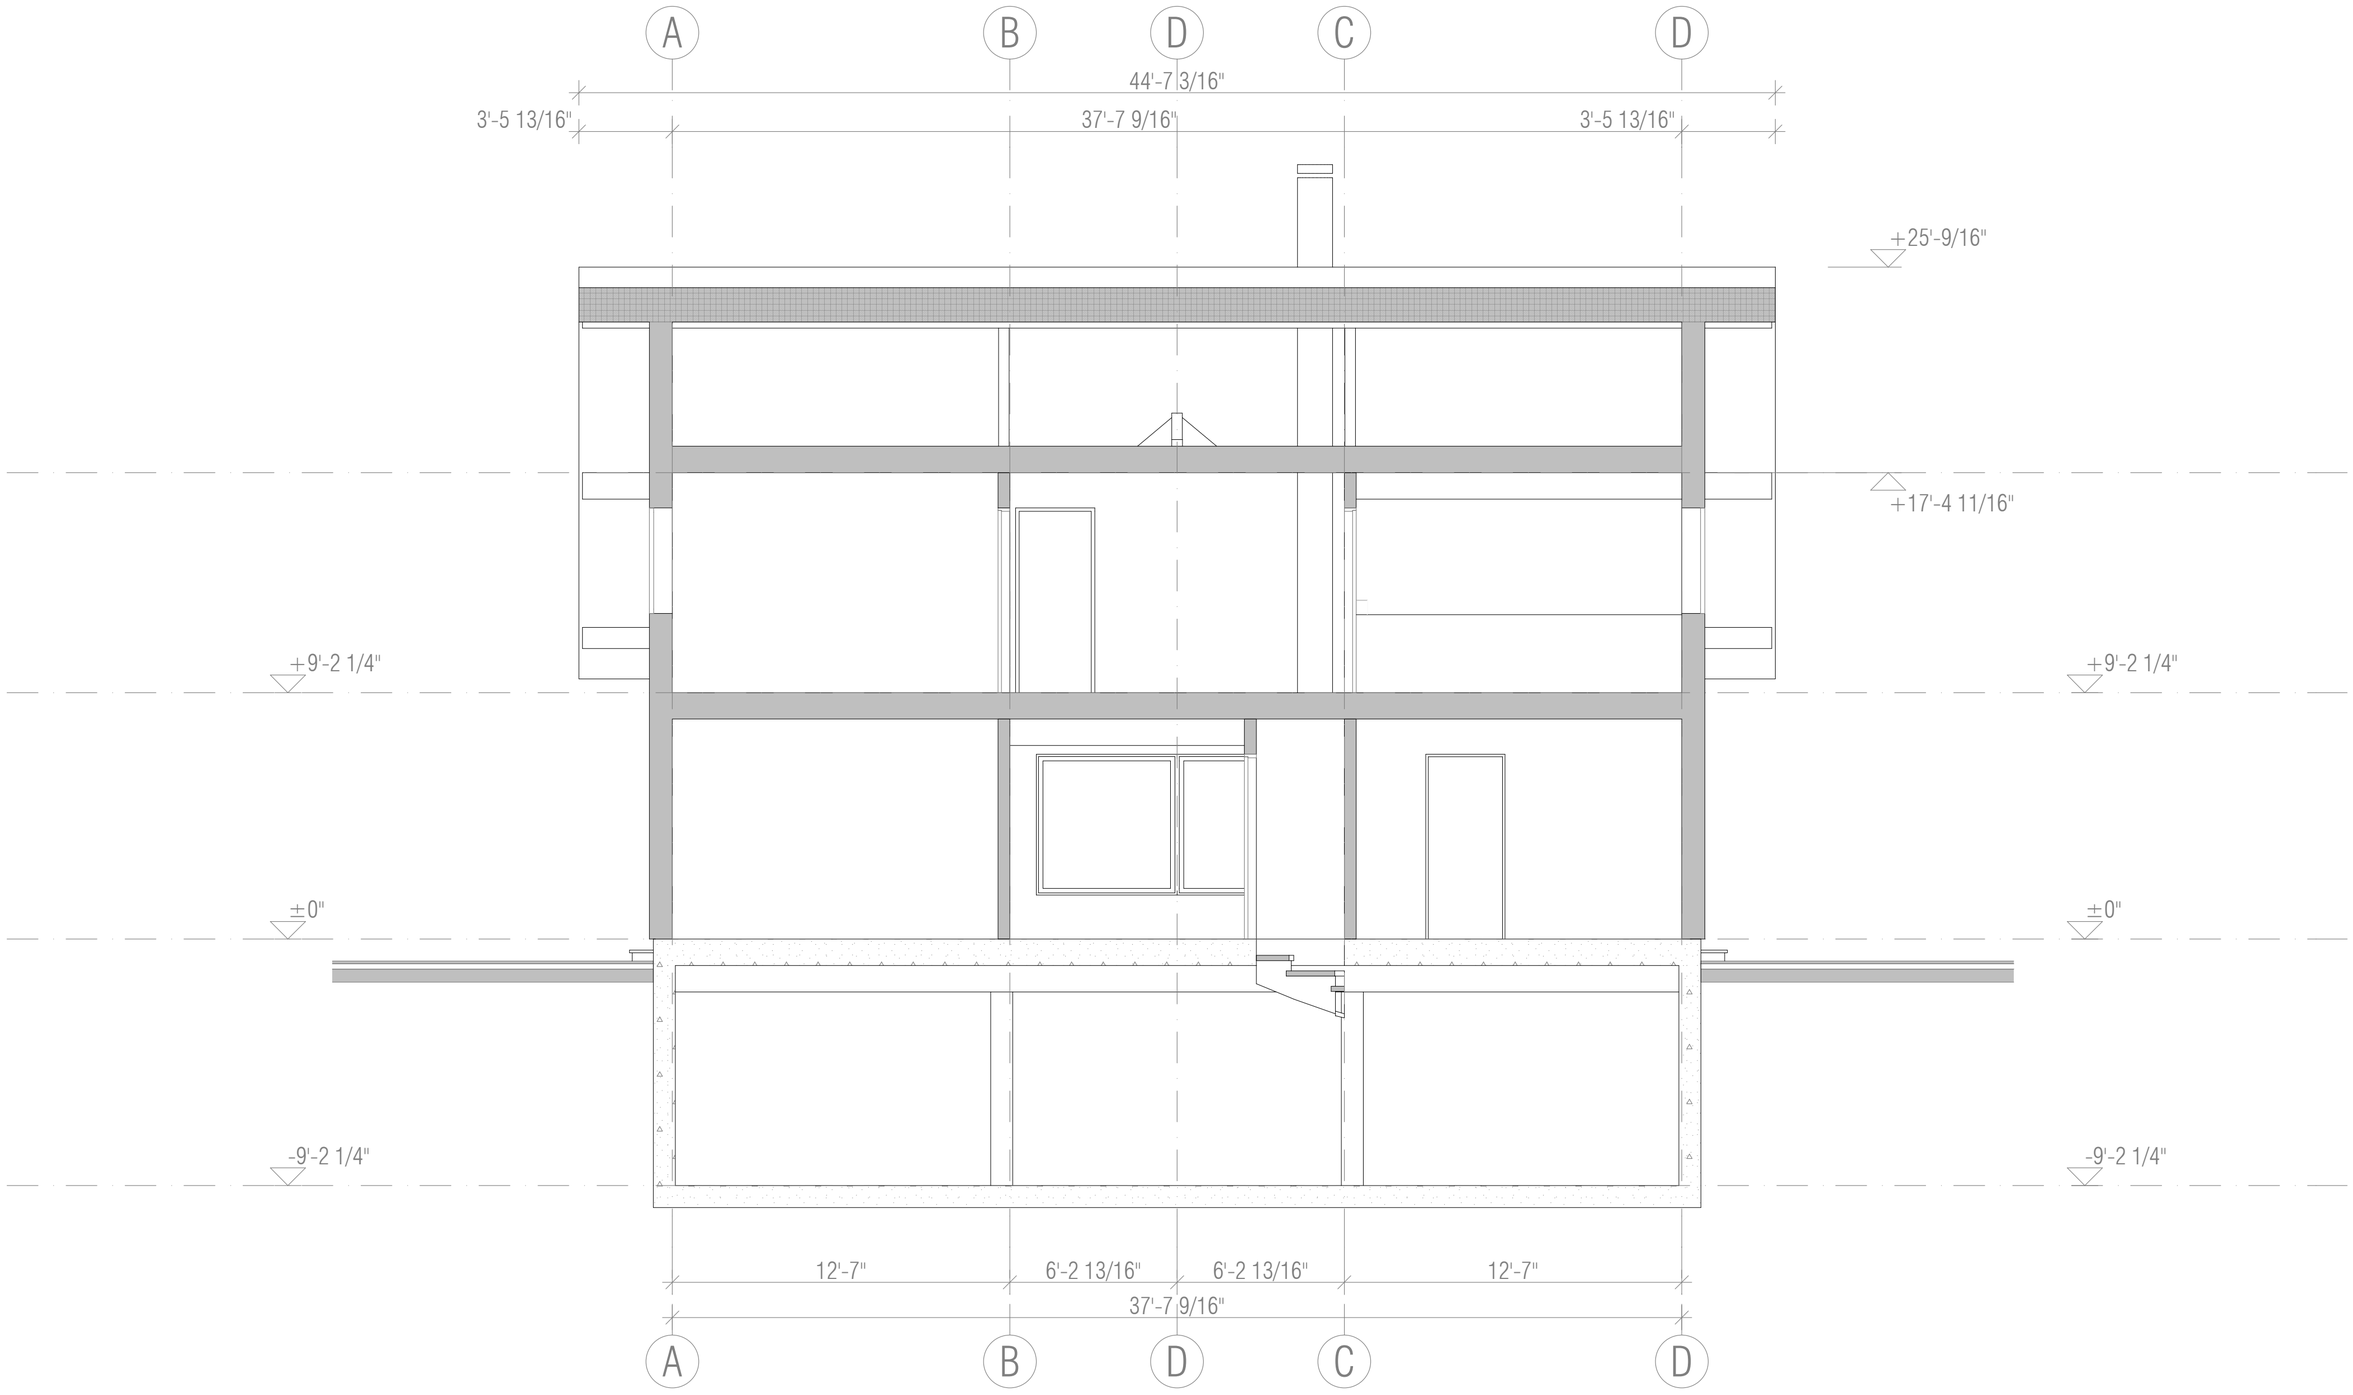

House: CH40-2
Page: IB.17

Drawing: SECTION F
Scale: 1/4" = 1'-0" (Paper: Arch C landscape)

CONCEPTHOME
ARCHITECTURE & ENGINEERING
http://www.conceptthome.com/

House: CH40-2
Page: IB.18

Drawing: SECTION G
Scale: 1/4" = 1'-0" (Paper: Arch C landscape)

CONCEPTHOME
ARCHITECTURE & ENGINEERING
http://www.conceptthome.com/

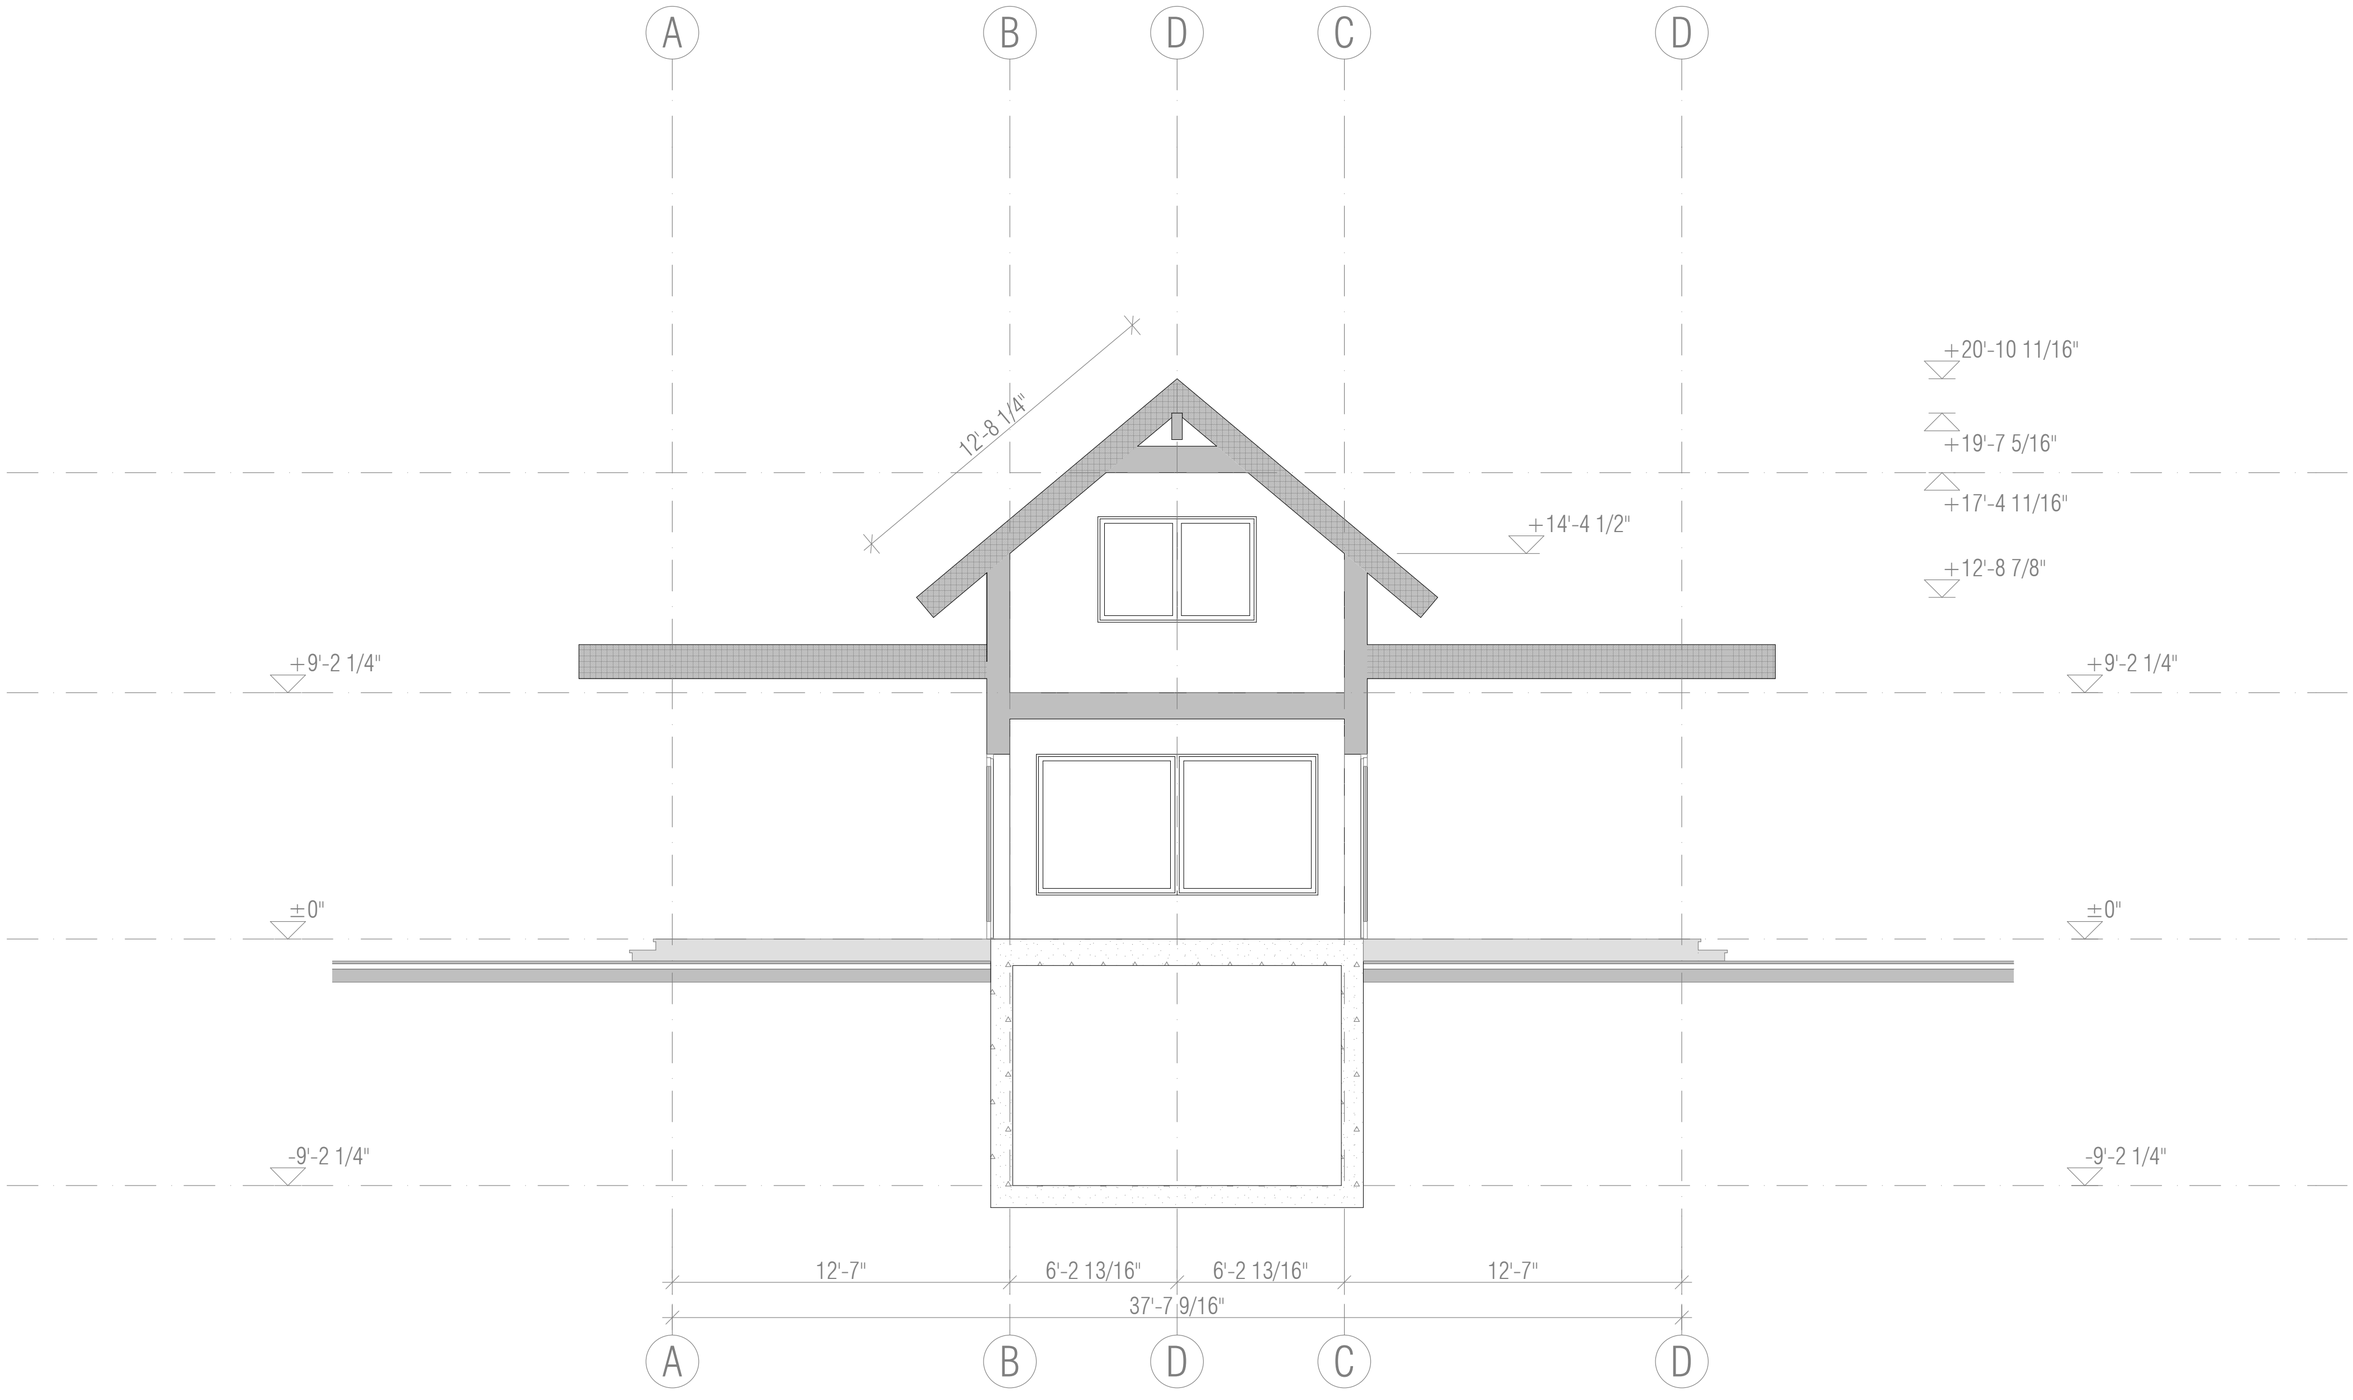

House: CH40-2
Page: IB.19

Drawing: SECTION H
Scale: 1/4" = 1'-0" (Paper: Arch C landscape)

CONCEPTHOME
ARCHITECTURE & ENGINEERING
http://www.conceptthome.com/

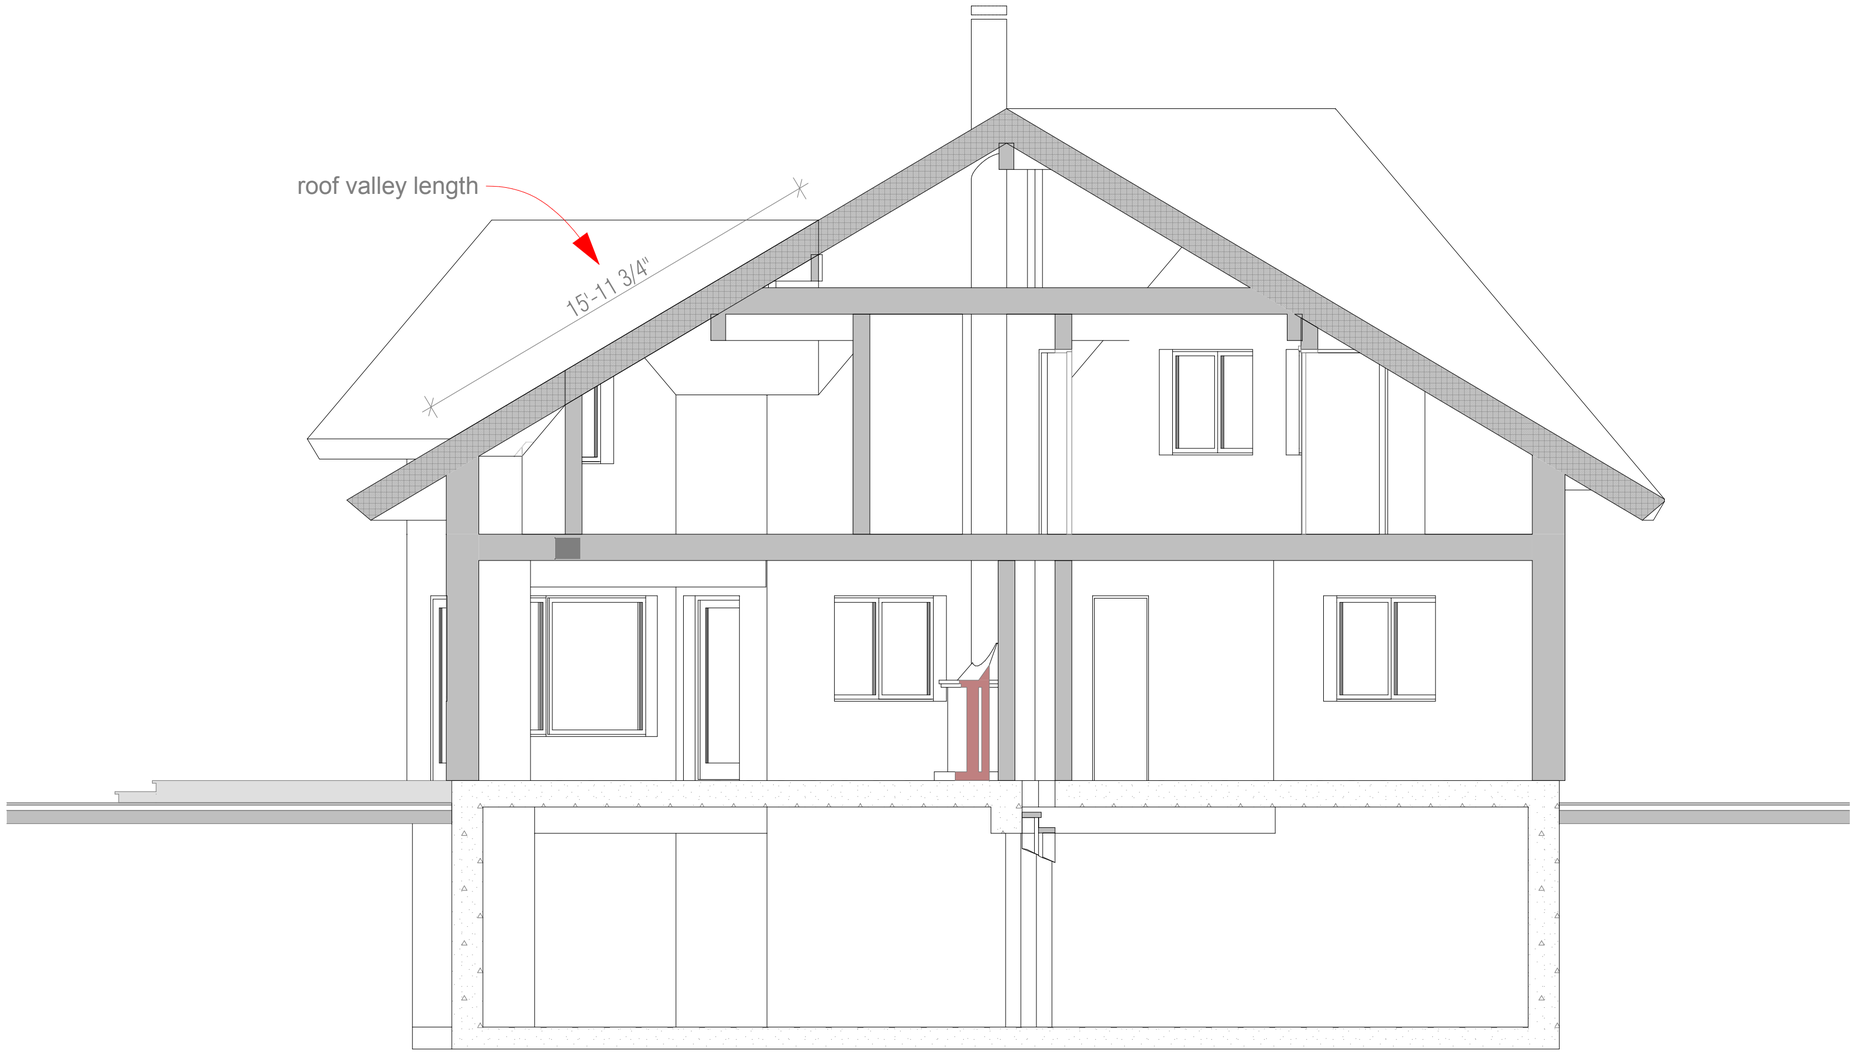

House: CH40-2
Page: IB.20

Drawing: SECTION R1
Scale: 1/4" = 1'-0" (Paper: Arch C landscape)

CONCEPTHOME
ARCHITECTURE & ENGINEERING
http://www.conceptthome.com/